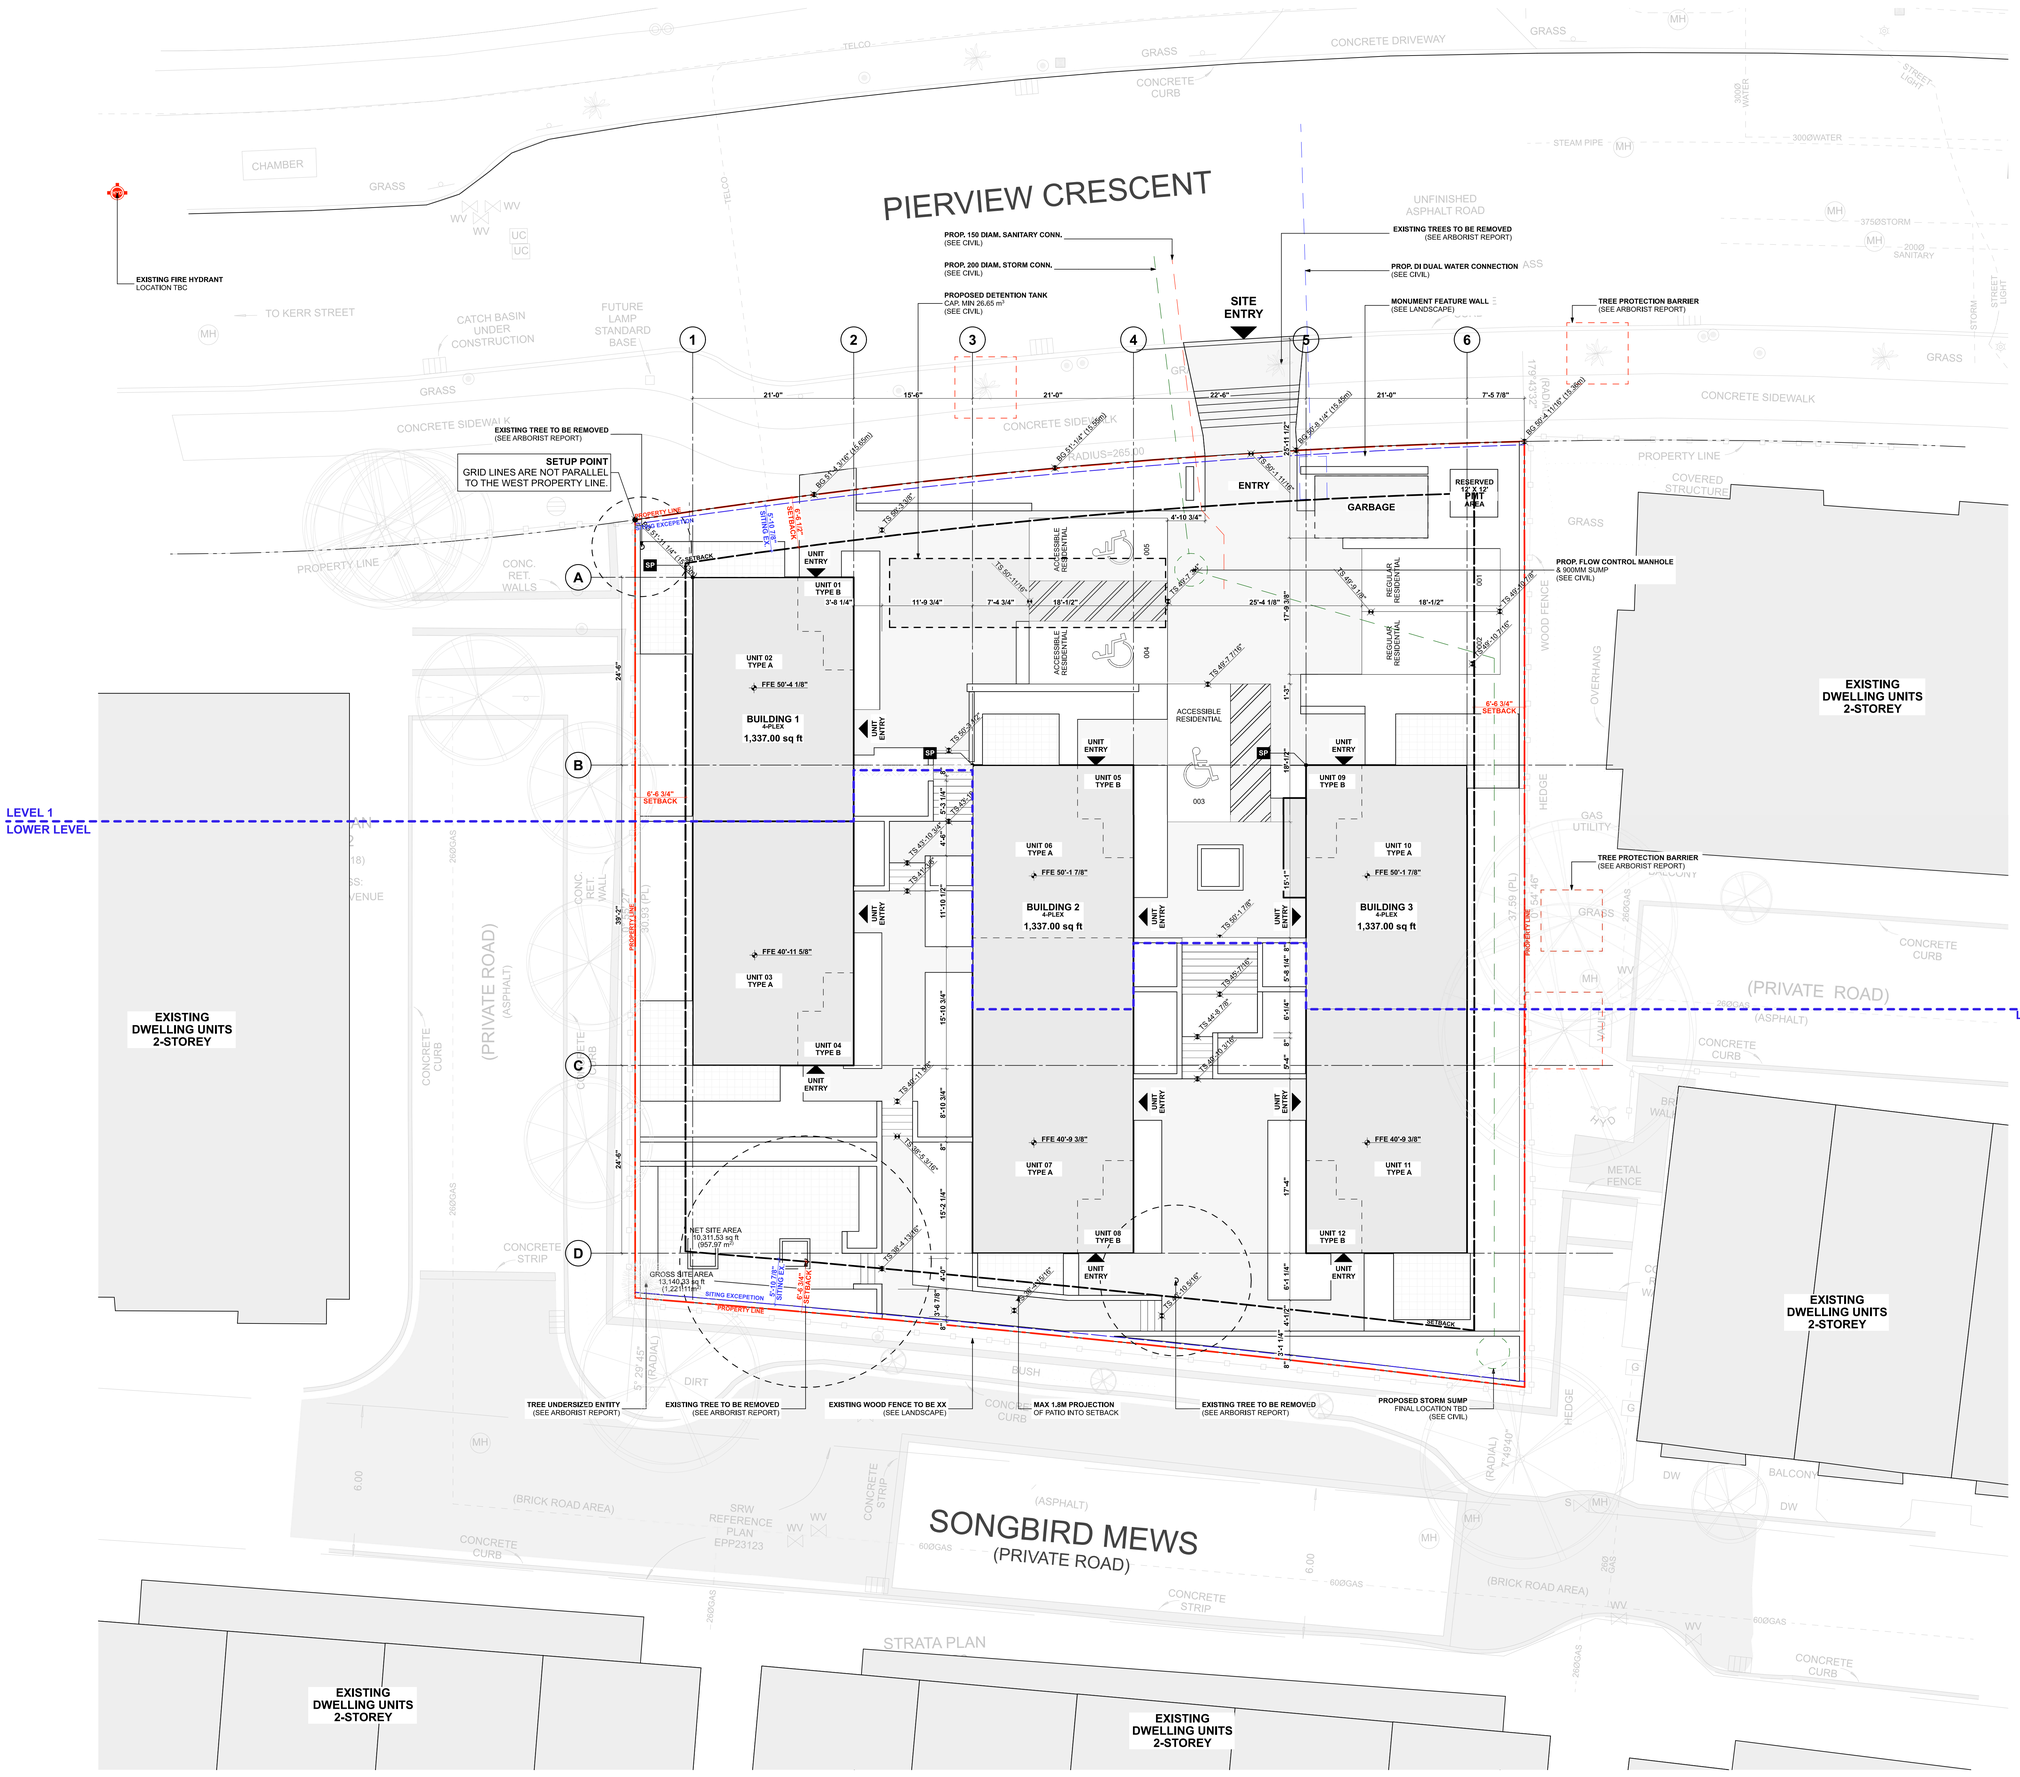


Integra
ARCHITECTURE INC.
2330-200 Granville Street
Vancouver, BC, V6C 1S4
www.integra-arch.com
Telephone: 604 688 4220

COPYRIGHT RESERVED. THIS DRAWING AND DESIGN IS, AND AT ALL TIMES REMAINS THE EXCLUSIVE PROPERTY OF INTEGRA ARCHITECTURE INC., AND CANNOT BE USED WITHOUT THE ARCHITECT'S CONSENT.

N

[PROJECT TEAM]

[ARCHITECT SEAL]

REGISTERED ARCHITECT
JOHN STEPHEN DAU
BRITISH COLUMBIA

[CLIENT]

City of Vancouver

[PROJECT]

Pierview

3122 Southeast Marine Drive
Vancouver, BC

[TITLE]

Site Plan

[PROJECT] 26710

[SCALE] 1/8" = 1'-0"

[DATE] 2026-09-10

[ISSUE] DEVELOPMENT PERMIT

[DRAWING]

A-1.001