




1 **South Elevation**
1 : 250

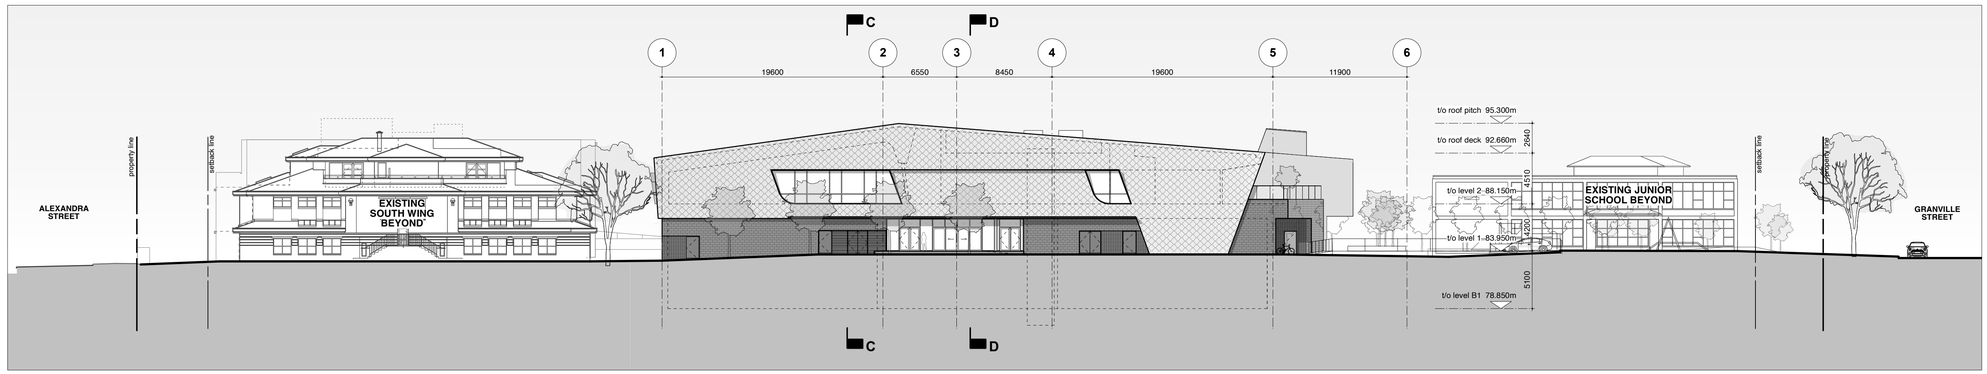

2 **North Elevation**
1 : 250

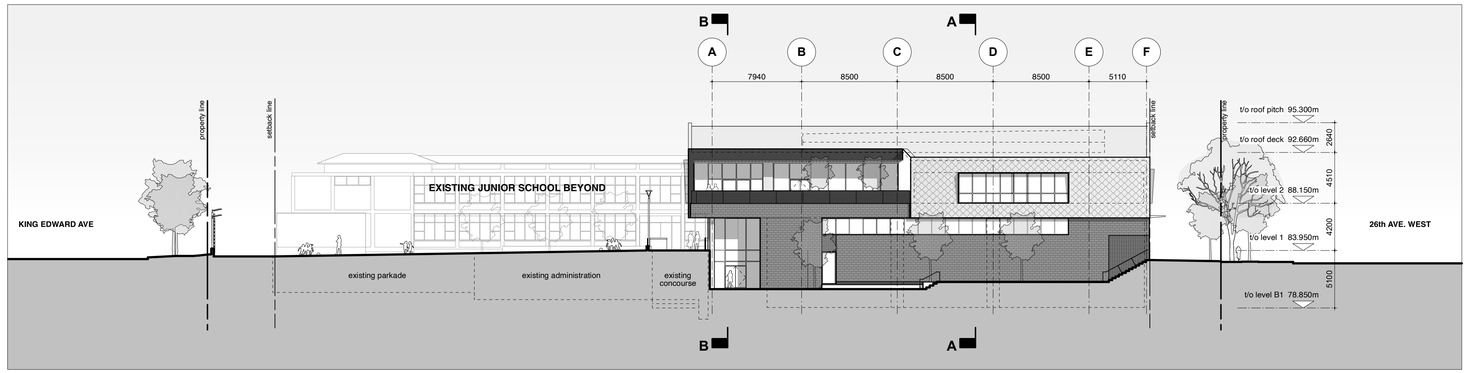

3 **West Elevation**
1 : 250

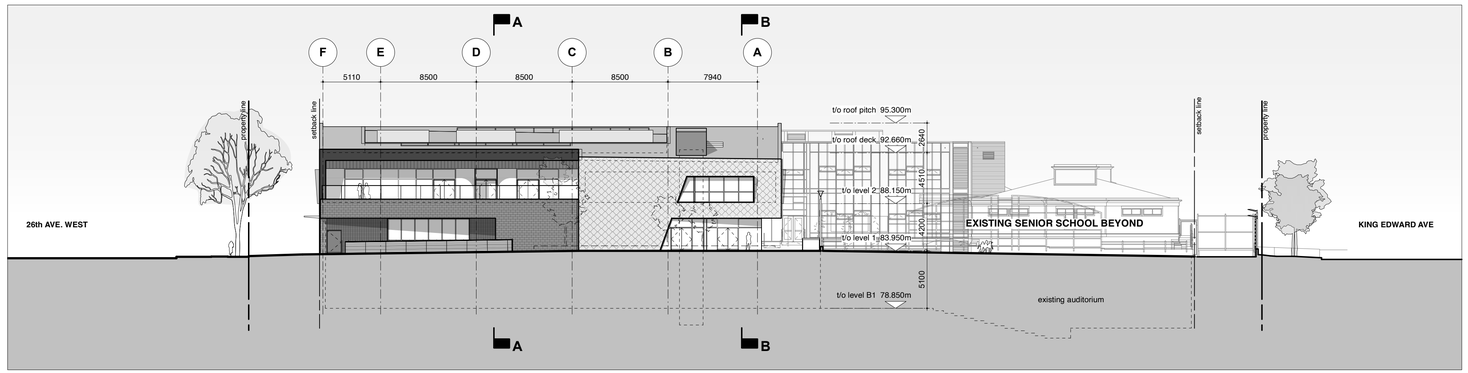

4 **East Elevation**
1 : 250

General Notes

1. All building dimensions, setbacks, and yards are to the outside of cladding.

2. Mechanical equipment (ventilators, generators, compactors and exhaust systems) will be designed and located to minimize noise impacts on the neighbourhood, and comply with Noise By-law No. 6555.

Symbol Legend

EX 0.000m	existing grade
BG 0.000m	building grade
DG 0.000m	proposed design grade
EL 0.000m	proposed elevation
	property line
	setback line
	existing buildings

All drawings and related documents are the property of Acton Ostry Architects Inc and may not be reproduced in whole or in part without the Architect's permission. This drawing should not be used to calculate areas. Do not scale this drawing. All dimensions to be checked on site by the contractor and such dimensions to be their responsibility. All work must comply with the relevant Building Code or Building Bylaw and related documents. Drawing errors and omissions must be immediately reported to the Architect.

issues

29 May 2026 Issued for 100% SD
02 Sep 2026 Issued for DP application
21 Oct 2026 Issued for DP application R1

NOT FOR CONSTRUCTION

ACTON OSTRY ARCHITECTS INC

111 E 8 Avenue
Vancouver BC
Canada V5T 1R8
t 604.739.3344
f 604.739.3355
info@actonostry.com

REGISTERED ARCHITECT MATTHEW WOOD 23 October 2026 BRITISH COLUMBIA

York House School - Athletics Hub


York House School
4176 Alexandra Street
Vancouver, BC

scale	**date**
1:250	21 Oct 2026
project code	**status**
YHS8	DP
drawn	**checked**
SR/BS	MW/AP


Site Elevations

drawing number
A301

This document has been digitally certified with digital certificate and encryption technology authorized by the Architectural Institute of BC. The authoritative original has been transmitted to you in digital form. Any printed version can be relied upon as a true copy of the original when supplied by the architect, bearing images of the professional seal and digital certificate, or when printed from the digitally-certified electronic file provided by the architect.

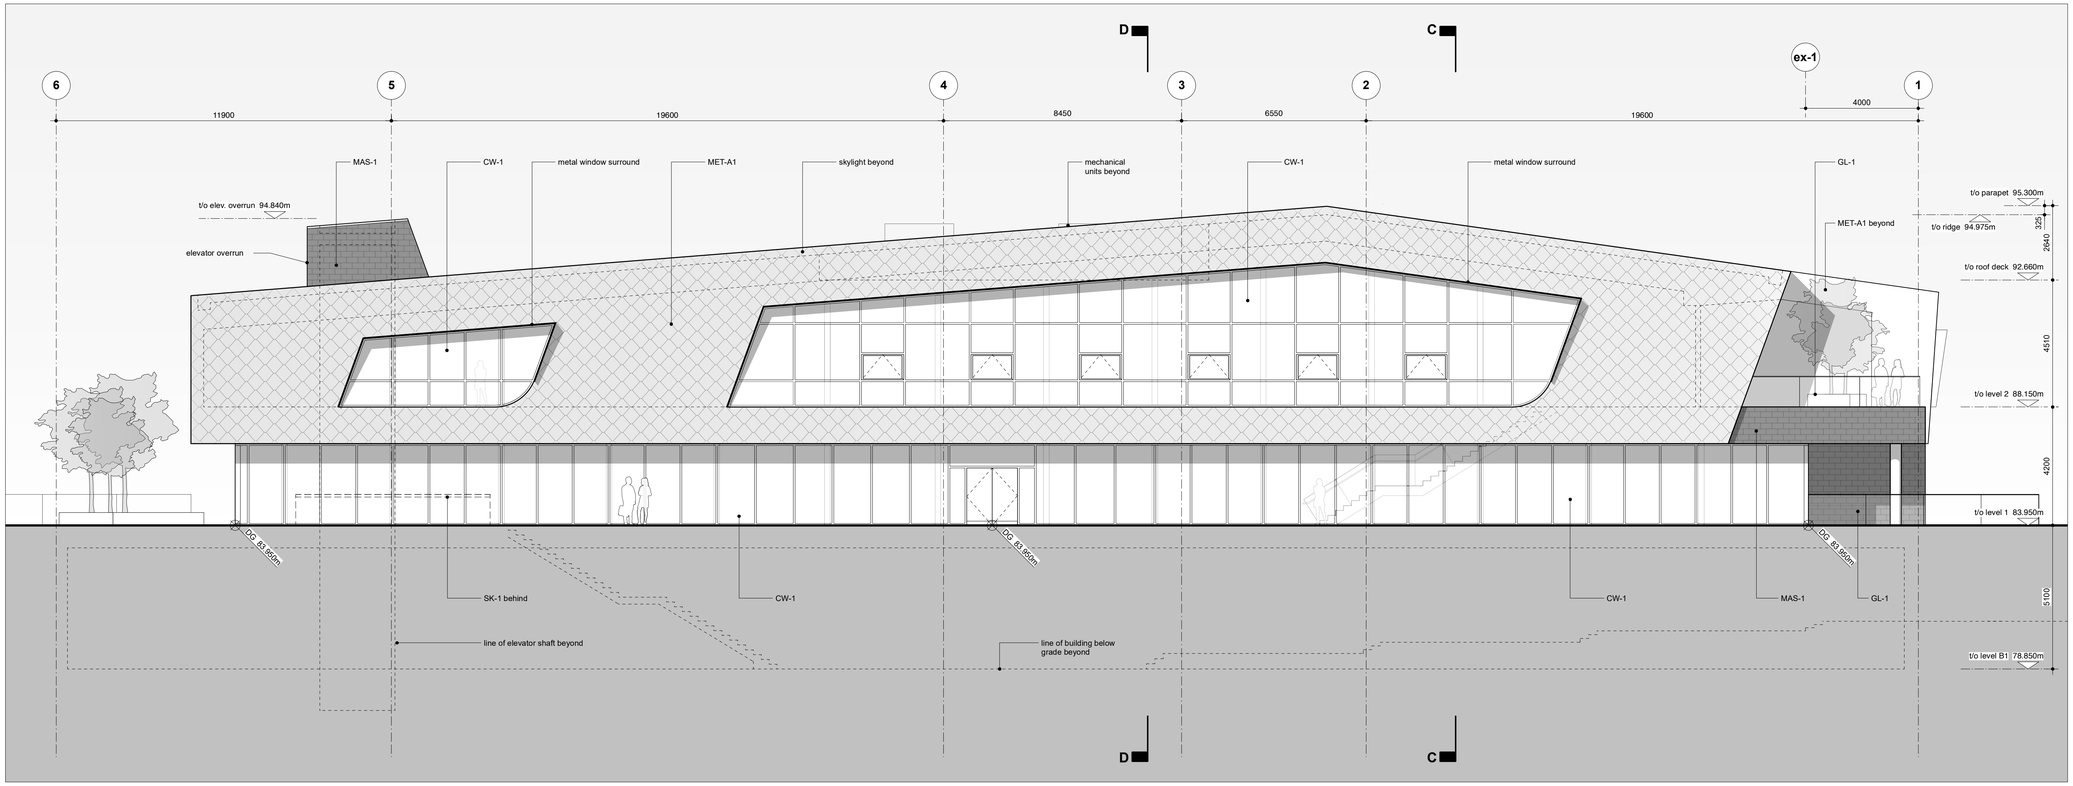

1 **North Elevation**
1 : 100

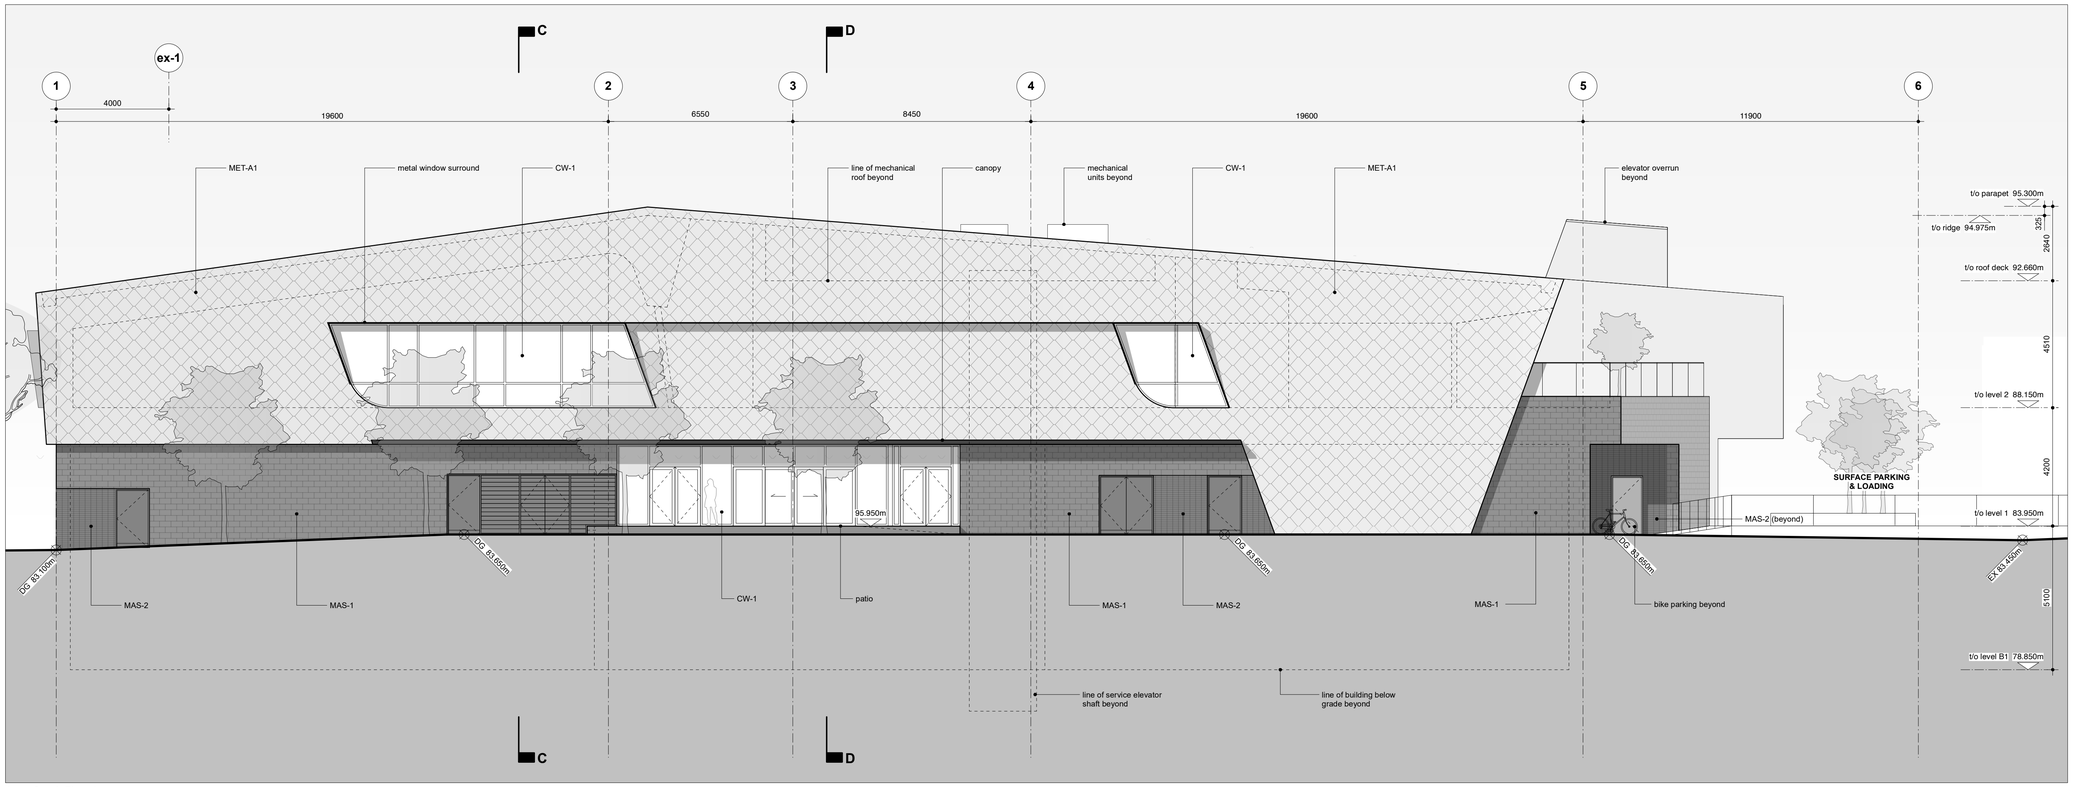

1 **South Elevation**
1 : 100

General Notes

1. All building dimensions, setbacks, and yards are to the outside of cladding.

2. Mechanical equipment (ventilators, generators, compactors and exhaust systems) will be designed and located to minimize noise impacts on the neighbourhood, and comply with Noise By-law No. 6555.

Symbol Legend

EX 0.000m	existing grade
BG 0.000m	building grade
DG 0.000m	proposed design grade
EL 0.000m	proposed elevation
	property line
	setback line
	existing buildings

Material abbreviation

MAS-1	04 20 00	Architectural Block
MAS-2	04 20 00	Architectural Block
MET-A1	07 46 19	Sheet metal cladding - shingle profile
MET-A2	07 46 19	Flat sheet metal cladding
MET-F1	07 62 00	Aluminum sheet
MET-F2	07 62 00	Prepainted sheet steel
CW-1	08 44 00	Curtain wall
SK-1	08 44 00	Skylight
SP-1	08 44 00	Spandrel Panel
GL-1	08 80 00	Glazed guards - clear
FIN-V1	08 44 00	Glass shade fin

All drawings and related documents are the property of Acton Ostry Architects Inc and may not be reproduced in whole or in part without the Architect's permission. This drawing should not be used to calculate areas. Do not scale this drawing. All dimensions to be checked on site by the contractor and such dimensions to be their responsibility. All work must comply with the relevant Building Code or Building Bylaw and related documents. Drawing errors and omissions must be immediately reported to the Architect.

issues

29 May 2026 Issued for 100% SD
02 Sep 2026 Issued for DP application
21 Oct 2026 Issued for DP application R1

NOT FOR CONSTRUCTION

ACTON OSTRY ARCHITECTS INC

111 E 8 Avenue
Vancouver BC
Canada V5T 1R8
t 604.739.3344
f 604.739.3355
info@actonostry.com

REGISTERED ARCHITECT MATTHEW WOOD 23 October 2026 BRITISH COLUMBIA

York House School - Athletics Hub


York House School
4176 Alexandra Street
Vancouver, BC

scale	**date**
1:100	21 Oct 2026
project code	**status**
YHS8	DP
drawn	**checked**
SR/BS	MW/AP


Elevations - North and South

drawing number
A302

This document has been digitally certified with digital certificate and encryption technology authorized by the Architectural Institute of BC. The authoritative original has been transmitted to you in digital form. Any printed version can be relied upon as a true copy of the original when supplied by the architect, bearing images of the professional seal and digital certificate, or when printed from the digitally-certified electronic file provided by the architect.

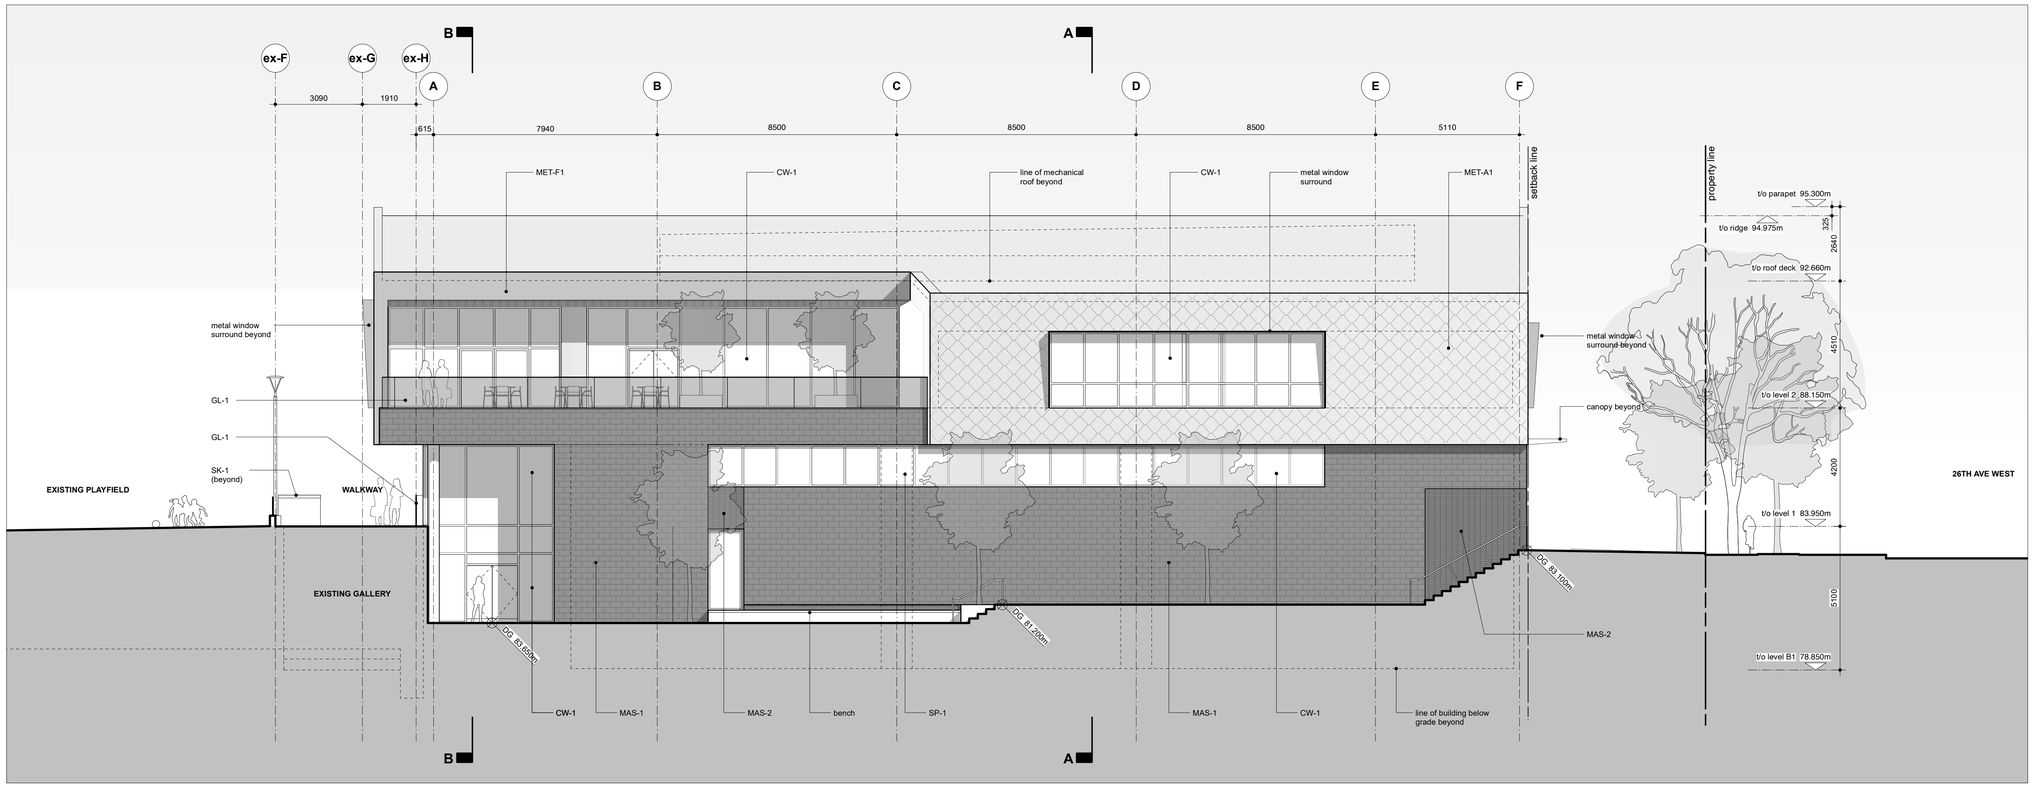

1 **West Elevation**
1 : 100

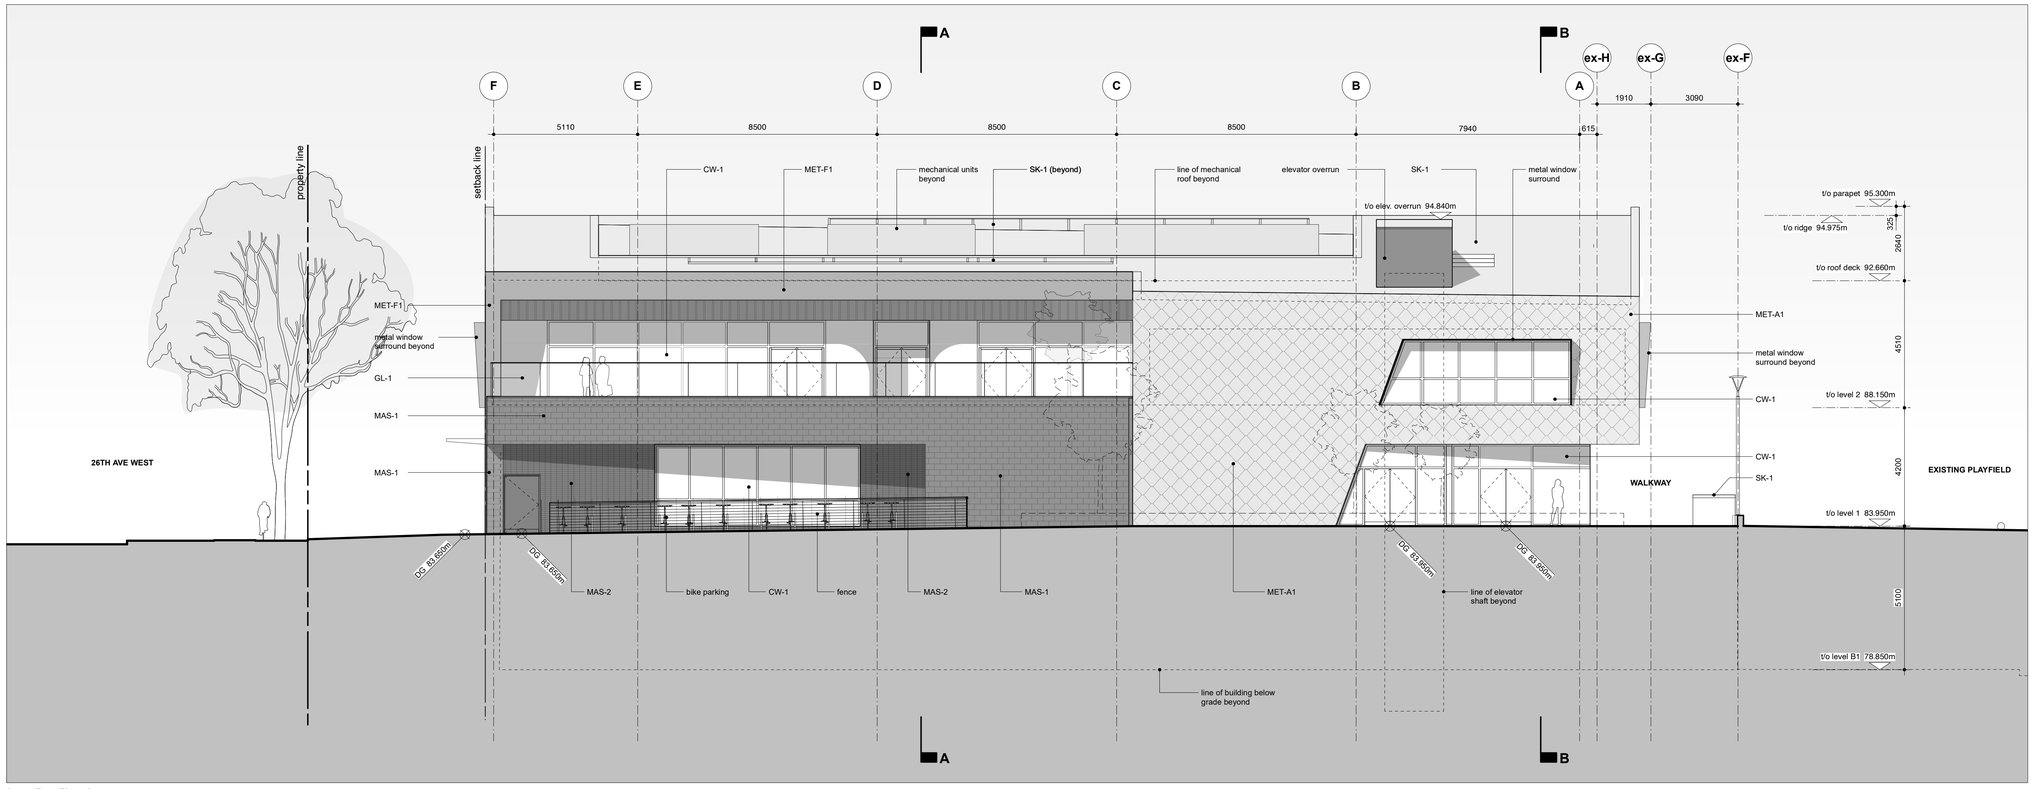

2 **East Elevation**
1 : 100

General Notes

1. All building dimensions, setbacks, and yards are to the outside of cladding.

2. Mechanical equipment (ventilators, generators, compactors and exhaust systems) will be designed and located to minimize noise impacts on the neighbourhood, and comply with Noise By-law No. 6555.

Symbol Legend

EX 0.000m	existing grade
BG 0.000m	building grade
DG 0.000m	proposed design grade
EL 0.000m	proposed elevation
	property line
	setback line
	existing buildings

Material abbreviation

MAS-1	04 20 00	Architectural Block
MAS-2	04 20 00	Architectural Block
MET-A1	07 46 19	Sheet metal cladding - shingle profile
MET-A2	07 46 19	Flat sheet metal cladding
MET-F1	07 62 00	Aluminum sheet
MET-F2	07 62 00	Prepainted sheet steel
CW-1	08 44 00	Curtain wall
SK-1	08 44 00	Skylight
SP-1	08 44 00	Spandrel Panel
GL-1	08 80 00	Glazed guards - clear
FIN-V1	08 44 00	Glass shade fin

All drawings and related documents are the property of Acton Ostry Architects Inc and may not be reproduced in whole or in part without the Architect's permission. This drawing should not be used to calculate areas. Do not scale this drawing. All dimensions to be checked on site by the contractor and such dimensions to be their responsibility. All work must comply with the relevant Building Code or Building Bylaw and related documents. Drawing errors and omissions must be immediately reported to the Architect.

issues

29 May 2026	Issued for 100% SD
02 Sep 2026	Issued for DP application
21 Oct 2026	Issued for DP application R1

NOT FOR CONSTRUCTION

ACTON OSTRY
ARCHITECTS INC

111 E 8 Avenue
Vancouver BC
Canada V5T 1R8
t 604.739.3344
f 604.739.3355
info@actonostry.com

REGISTERED ARCHITECT
MATTHEW WOOD
23 October 2026
BRITISH COLUMBIA

York House School - Athletics Hub

York House School
4176 Alexandra Street
Vancouver, BC

scale	**date**
1:100	21 Oct 2026
project code	**status**
YHS8	DP
drawn	**checked**
SR/BS	MW/AP

Elevations - West and East

drawing number
A303

This document has been digitally certified with digital certificate and encryption technology authorized by the Architectural Institute of BC. The authoritative original has been transmitted to you in digital form. Any printed version can be relied upon as a true copy of the original when supplied by the architect, bearing images of the professional seal and digital certificate, or when printed from the digitally-certified electronic file provided by the architect.