DESIGN PRINCIPLES

VARIETY AND COMFORT


The site provides a variety of age-appropriate activities, with varying sizes of spaces for solitary and group play. A variety of multi-sensorial elements engage the senses, while the use of shade trees and light coloured materials provide thermal comfort. Log climbing structures and rubber topography add varying levels of challenge.

CONNECTION TO NATURE

Site design supports natural play. Plantings includes a balance of BC native and edible species, while incorporating low planters that can be accessed by children. Programming includes urban agriculture and fruit trees for nature education opportunities.

NATURAL ELEMENTS

The use of natural materials, such as sand, stone, and wood, a nature-inspired colour palette and lush plantings create biophilic spaces to promote well-being.

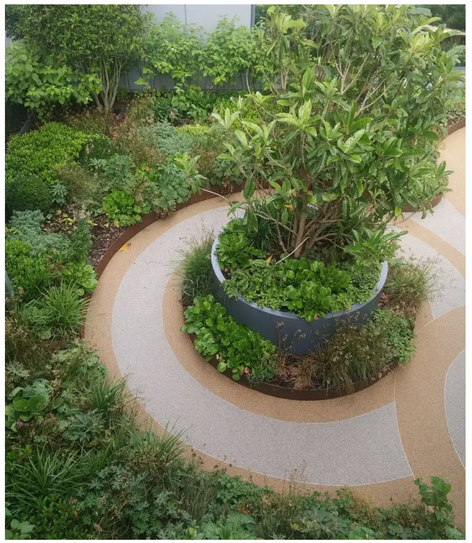











Judy Stoyko
Landscape Architecture

2686 6TH AVENUE EAST
VANCOUVER BC V5M 1R3
P 604.720.0048

JUDY STOYKO LANDSCAPE ARCHITECTURE DOES NOT GUARANTEE THE EXISTENCE, LOCATION, AND ELEVATION OF ANY ELEMENT AT THE PROJECT SITE, INCLUDING UTILITIES AND / OR CONCEALED STRUCTURES, OR THE ACCURACY OF ANY INFORMATION PROVIDED FROM 0THER CONSULTANTS OR SOURCES. THE CONTRACTOR IS RESPONSIBLE FOR VERIFYING ALL SITE CONDITIONS.

THESE DRAWINGS HAVE BEEN PREPARED FOR THE CLIENT FOR THIS PROJECT, AND SHOULD NOT BE USED OTHERWISE WITHOUT PERMISSION.

DO NOT SCALE OFF OF THESE DRAWINGS. NO RESONSIBILITY CAN BE TAKEN WITH ANY ERRORS BY MEASURING OFF OF THESE DRAWINGS.

NOT FOR CONSTRUCTION

3	ISSUED FOR DEVELOPMENT PERMIT	26-09-24
2	ISSUED FOR LICENSING REVIEW	26-08-24
1	ISSUED FOR CLIENT REVIEW	26-07-28

REVISIONS

BRITISH COLUMBIA SOCIETY OF LANDSCAPE ARCHITECTS
REGISTERED MEMBER
JUDY STOYKO
354

TERRA EARLY LEARNING

1155 East Kent Ave North, Vancouver, BC

Scale:	AS SHOWN
Drawn:	EG, JS
Reviewed:	JS
Project No.	26-008

DESIGN PRINCIPLES

L0.1

SITE PLAN LEVEL 5



Judy Stoyko
Landscape Architecture

2686 6TH AVENUE EAST
VANCOUVER BC V5M 1R3
P 604.720.0048

JUDY STOYKO LANDSCAPE ARCHITECTURE DOES NOT GUARANTEE THE EXISTENCE, LOCATION, AND ELEVATION OF ANY ELEMENT AT THE PROJECT SITE, INCLUDING UTILITIES AND / OR CONCEALED STRUCTURES, OR THE ACCURACY OF ANY INFORMATION PROVIDED FROM 0THER CONSULTANTS OR SOURCES. THE CONTRACTOR IS RESPONSIBLE FOR VERIFYING ALL SITE CONDITIONS.

THESE DRAWINGS HAVE BEEN PREPARED FOR THE CLIENT FOR THIS PROJECT, AND SHOULD NOT BE USED OTHERWISE WITHOUT PERMISSION.

DO NOT SCALE OFF OF THESE DRAWINGS. NO RESONSIBILITY CAN BE TAKEN WITH ANY ERRORS BY MEASURING OFF OF THESE DRAWINGS.

NOT FOR CONSTRUCTION

3	ISSUED FOR DEVELOPMENT PERMIT	26-09-24
2	ISSUED FOR LICENSING REVIEW	26-08-24
1	ISSUED FOR CLIENT REVIEW	26-07-28

REVISIONS

BRITISH COLUMBIA SOCIETY OF LANDSCAPE ARCHITECTS
REGISTERED MEMBER
JUDY STOYKO
354

TERRA EARLY LEARNING


1155 East Kent Ave North, Vancouver, BC

Scale:	1:150
Drawn:	EG, JS
Reviewed:	JS
Project No.	26-008

LAYOUT - LEVEL 5
SITE PLAN

L1.1


LAYOUT PLAN
LEVEL 5 NORTH

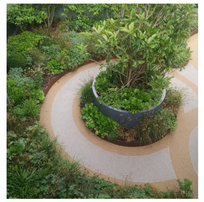
METAL TREE PLANTERS


TIMBER PLAYHOUSE BY EARTHSCAPE


STEPPING STONES


SANDBOX WITH RAISED TIMBER EDGE

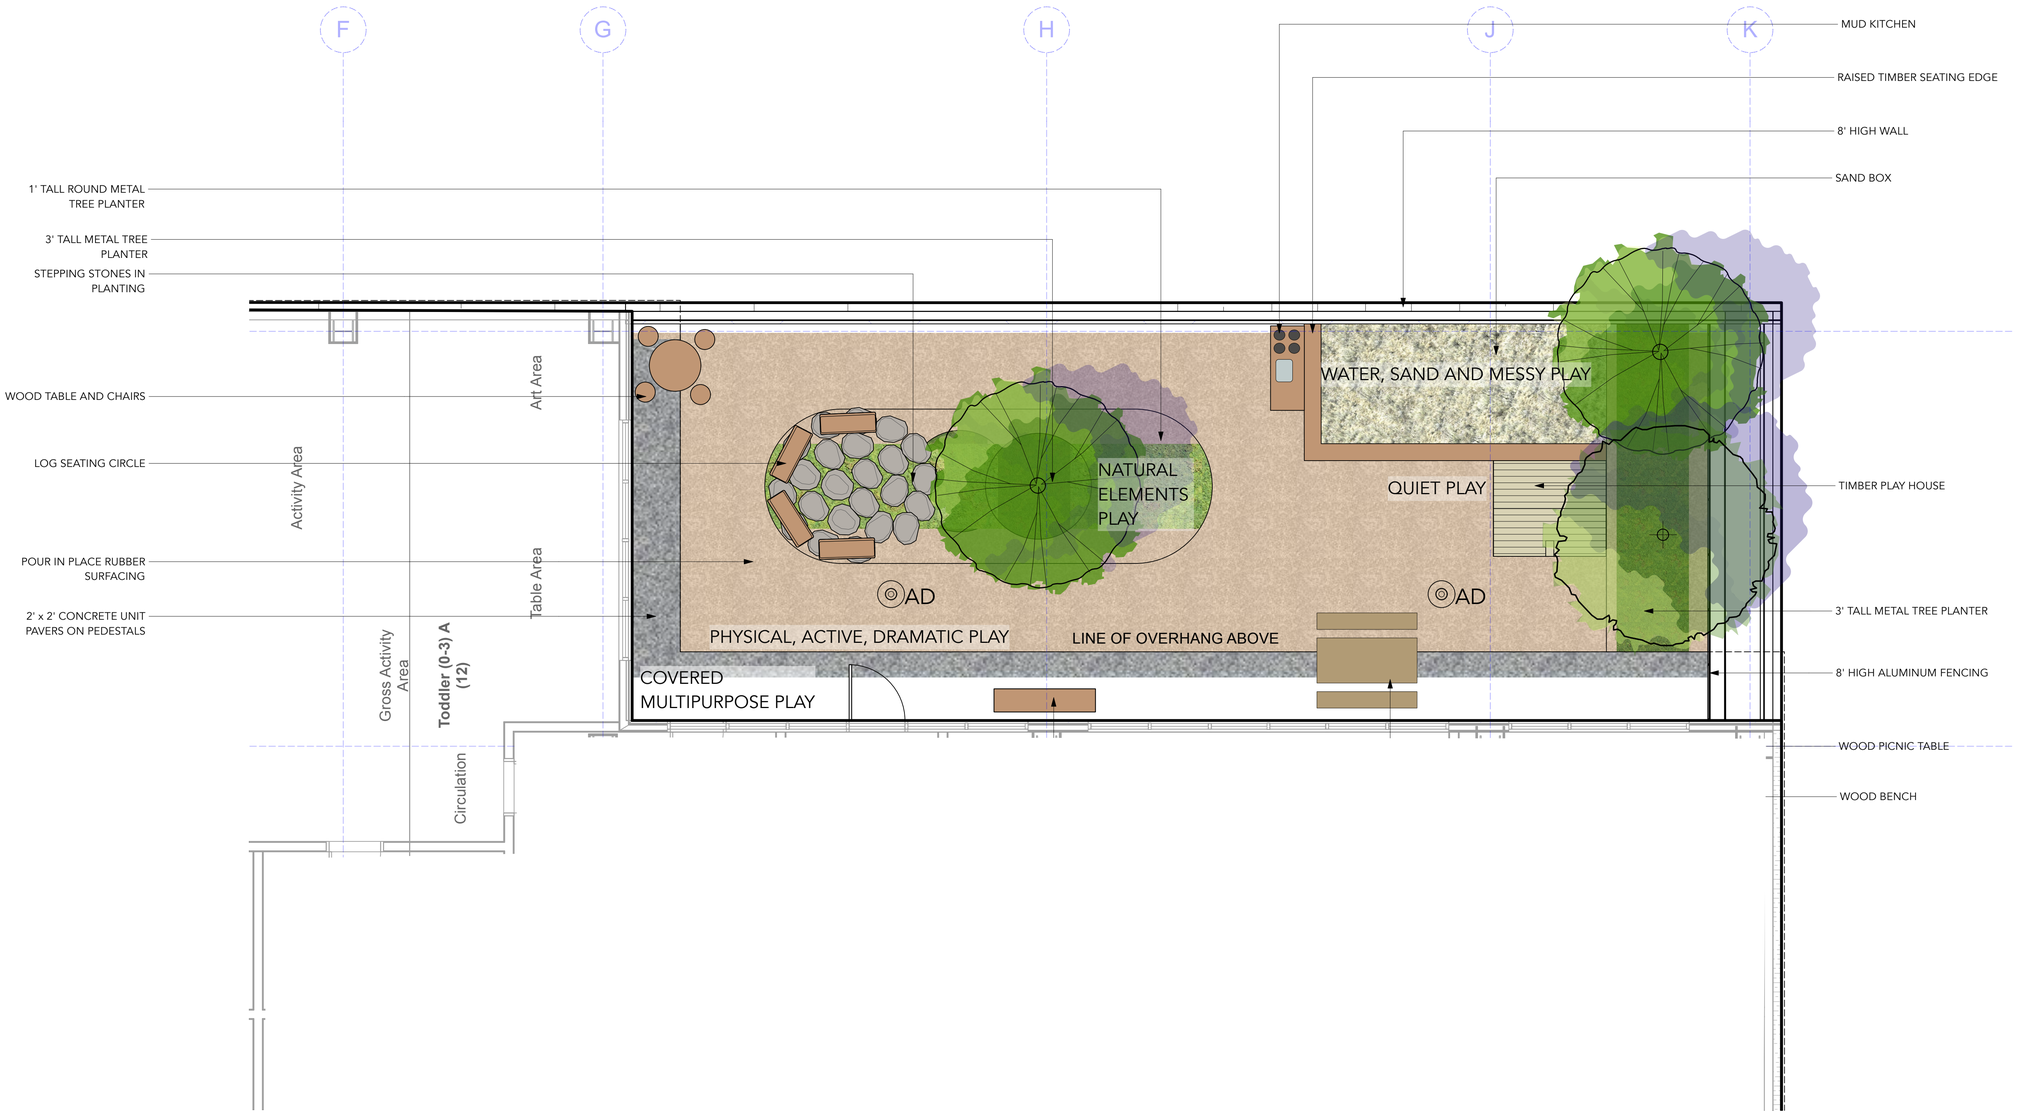

Judy Stoyko
Landscape Architecture

2686 6TH AVENUE EAST
VANCOUVER BC V5M 1R3
P 604.720.0048

JUDY STOYKO LANDSCAPE ARCHITECTURE DOES NOT GUARANTEE THE EXISTENCE, LOCATION, AND ELEVATION OF ANY ELEMENT AT THE PROJECT SITE, INCLUDING UTILITIES AND / OR CONCEALED STRUCTURES, OR THE ACCURACY OF ANY INFORMATION PROVIDED FROM 0THER CONSULTANTS OR SOURCES. THE CONTRACTOR IS RESPONSIBLE FOR VERIFYING ALL SITE CONDITIONS.

THESE DRAWINGS HAVE BEEN PREPARED FOR THE CLIENT FOR THIS PROJECT, AND SHOULD NOT BE USED OTHERWISE WITHOUT PERMISSION.

DO NOT SCALE OFF OF THESE DRAWINGS. NO RESONSIBILITY CAN BE TAKEN WITH ANY ERRORS BY MEASURING OFF OF THESE DRAWINGS.

NOT FOR CONSTRUCTION

3	ISSUED FOR DEVELOPMENT PERMIT	26-09-24
2	ISSUED FOR LICENSING REVIEW	26-08-24
1	ISSUED FOR CLIENT REVIEW	26-07-28

REVISIONS

BRITISH COLUMBIA SOCIETY OF LANDSCAPE ARCHITECTS
REGISTERED MEMBER
JUDY STOYKO
354

TERRA EARLY LEARNING
1155 East Kent Ave North, Vancouver, BC

Scale:	1:50
Drawn:	EG, JS
Reviewed:	JS
Project No.	26-008

LAYOUT - LEVEL 5 NORTH

L1.2

LAYOUT PLAN
LEVEL 5 SOUTH


RIVER ROCK


WOOD PICNIC TABLE BY HABITAT


METAL SEATING BY GREEN THEORY



METAL PLANTERS BY GREEN THEORY


STEPPING STONES




RUBBER DOMES BY MARATHON


SANDBOX WITH RAISED SEATING EDGE


RUBBER AND METAL CRAWL TUNNEL BY MARATHON (FALL HEIGHT 3')


LOG STEPPERS AND LOG PILE 3.1 BY EARTHSCAPE (FALL HEIGHT 3'10")


STEEL MESH TRELLIS ARCHWAY IN PLANTERS

Judy Stoyko
Landscape Architecture

2686 6TH AVENUE EAST
VANCOUVER BC V5M 1R3
P 604.720.0048

JUDY STOYKO LANDSCAPE ARCHITECTURE DOES NOT GUARANTEE THE EXISTENCE, LOCATION, AND ELEVATION OF ANY ELEMENT AT THE PROJECT SITE, INCLUDING UTILITIES AND / OR CONCEALED STRUCTURES, OR THE ACCURACY OF ANY INFORMATION PROVIDED FROM OTHER CONSULTANTS OR SOURCES. THE CONTRACTOR IS RESPONSIBLE FOR VERIFYING ALL SITE CONDITIONS.

THESE DRAWINGS HAVE BEEN PREPARED FOR THE CLIENT FOR THIS PROJECT, AND SHOULD NOT BE USED OTHERWISE WITHOUT PERMISSION.

DO NOT SCALE OFF OF THESE DRAWINGS. NO RESONSIBILITY CAN BE TAKEN WITH ANY ERRORS BY MEASURING OFF OF THESE DRAWINGS.

NOT FOR CONSTRUCTION

3	ISSUED FOR DEVELOPMENT PERMIT	26-09-24
2	ISSUED FOR LICENSING REVIEW	26-08-24
1	ISSUED FOR CLIENT REVIEW	26-07-28

REVISIONS

BRITISH COLUMBIA SOCIETY OF LANDSCAPE ARCHITECTS
REGISTERED MEMBER
JUDY STOYKO
354

TERRA EARLY LEARNING
1155 East Kent Ave North, Vancouver, BC

Scale:	1:75
Drawn:	EG, JS
Reviewed:	JS
Project No.	26-008

LAYOUT - LEVEL 5 SOUTH

L1.3