



1 PIERVIEW SREET ELEVATION
SCALE: 1:125

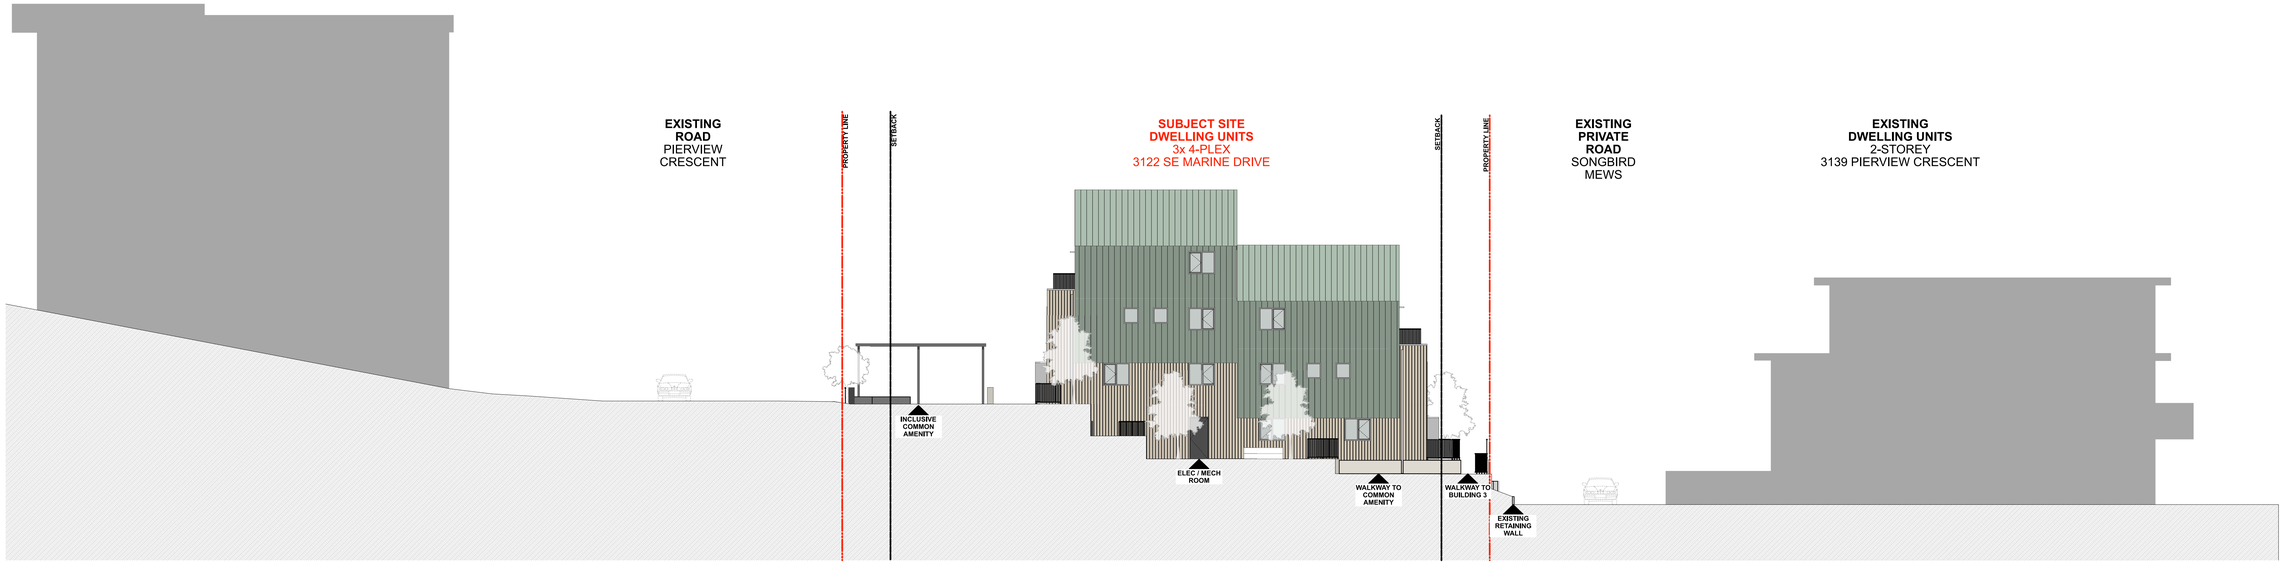

2 LONGITUDINAL SITE ELEVATION
SCALE: 1:125

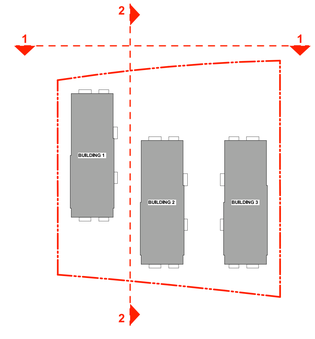

Integra
ARCHITECTURE INC.
2330-200 Granville Street
Vancouver, BC, V6C 1S4
www.integra-arch.com
Telephone: 604 688 4220

COPYRIGHT RESERVED. THIS DRAWING AND DESIGN IS AND AT ALL TIMES REMAINS THE EXCLUSIVE PROPERTY OF INTEGRA ARCHITECTURE INC. AND CANNOT BE USED WITHOUT THE ARCHITECT'S CONSENT.

[PROJECT TEAM]

[ARCHITECT SEAL]

REGISTERED ARCHITECT
KRISTI STAFFORD
BRITISH COLUMBIA

[CLIENT]

City of Vancouver

[PROJECT]

Pierview

3122 Southeast Marine Drive
Vancouver, BC

[TITLE]

Sreet Elevations

[PROJECT]
26710

[SCALE]

[DATE]
2020-09-10

[ISSUE]
DEVELOPMENT PERMIT

[DRAWING]

A-4.000



1 NORTH SITE ELEVATION
SCALE: 1/4" = 1'-0"

Integra
ARCHITECTURE INC.
2330-200 Granville Street
Vancouver, BC, V6C 1S4
www.integra-arch.com
Telephone: 604 688 4220

COPYRIGHT RESERVED. THIS DRAWING AND DESIGN IS AND AT ALL TIMES REMAINS THE EXCLUSIVE PROPERTY OF INTEGRA ARCHITECTURE INC. AND CANNOT BE USED WITHOUT THE ARCHITECT'S CONSENT.

[PROJECT TEAM]

[ARCHITECT SEAL]

REGISTERED ARCHITECT
KRISTI STAFFORD
BRITISH COLUMBIA

[CLIENT]

City of Vancouver

[PROJECT]

Pierview

3122 Southeast Marine Drive
Vancouver, BC

[TITLE]

North Site Elevation

[PROJECT]
26710
[SCALE]
1/4" = 1'-0"
[DATE]
2026-09-10
[ISSUE]
DEVELOPMENT PERMIT
[DRAWING]
A-4.001



1 SOUTH SITE ELEVATION
SCALE: 1/4" = 1'-0"

Integra
ARCHITECTURE INC.
2330-200 Granville Street
Vancouver, BC, V6C 1S4
www.integra-arch.com
Telephone: 604 688 4220

COPYRIGHT RESERVED. THIS DRAWING AND DESIGN IS AND AT ALL TIMES REMAINS THE EXCLUSIVE PROPERTY OF INTEGRA ARCHITECTURE INC. AND CANNOT BE USED WITHOUT THE ARCHITECT'S CONSENT.

[PROJECT TEAM]

[ARCHITECT SEAL]

REGISTERED ARCHITECT
KEVIN STAFFORD
BRITISH COLUMBIA

[CLIENT]

City of Vancouver

[PROJECT]

Pierview

3122 Southeast Marine Drive
Vancouver, BC

[TITLE]

South Site Elevation

[PROJECT] 26710
[SCALE] 1/4" = 1'-0"
[DATE] 2026-09-10
[ISSUE] DEVELOPMENT PERMIT
[DRAWING] A-4.002