



1 Street Elevation - South(West 19th Avenue)
Scale: 1/32" = 1'-0"

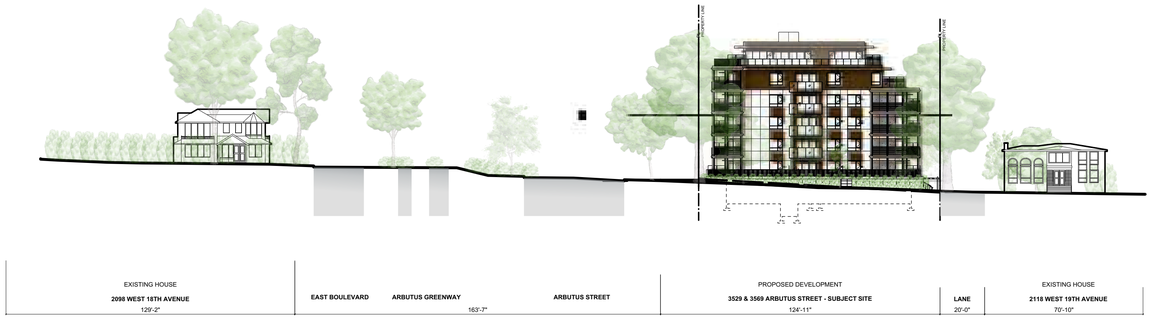

2 Street Elevation - North (West 20th Avenue)
Scale: 1/32" = 1'-0"

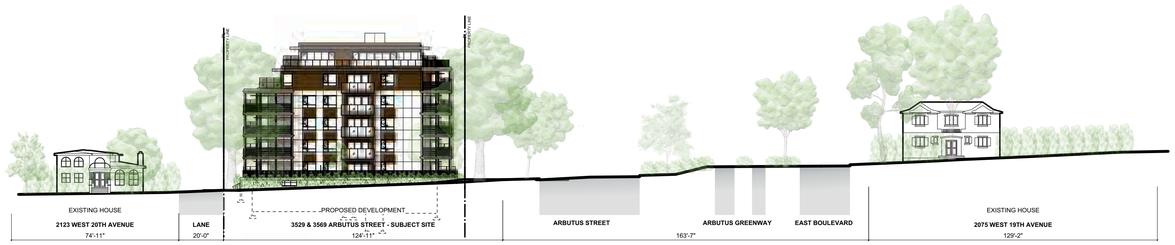

3 Street Elevation - East (Arbutus Street)
Scale: 1/32" = 1'-0"

Notes

NO.	DATE	ISSUE NOTE
4	2026-08-20	ISSUED FOR DP AMENDMENT
3	2025-08-05	DP REVISION
2	2025-04-28	DP REVISION
1	2024-04-03	ISSUED FOR DP SUBMISSION

Consultants

REGISTERED ARCHITECT ANDREW C. F. CHEUNG VANCOUVER BRITISH COLUMBIA
2026-10-01

ACAI
ANDREW CHEUNG ARCHITECTS INC.
ARCHITECTURE
URBAN DESIGN
INTERIORS
SUITE 208, 1525 WEST 8TH AVENUE
VANCOUVER, B.C. V6J 1T5
Tel (604) 685-2088

Project Title
3529 AND 3569 ARBUTUS ST
VANCOUVER BC

Sheet Title
STREETSCAPE DRAWING

Project Number	Date
22011	2026-07-27
Drawn By: PB/DL	Reviewed By: AC
Scale: AS NOTED	

Copy right reserved. This plan and design is and at all times remains the exclusive property of Andrew Cheung Architects Inc. and cannot be used in whole or in part without the architect's written consent.

Sheet No.
DP 0.7