
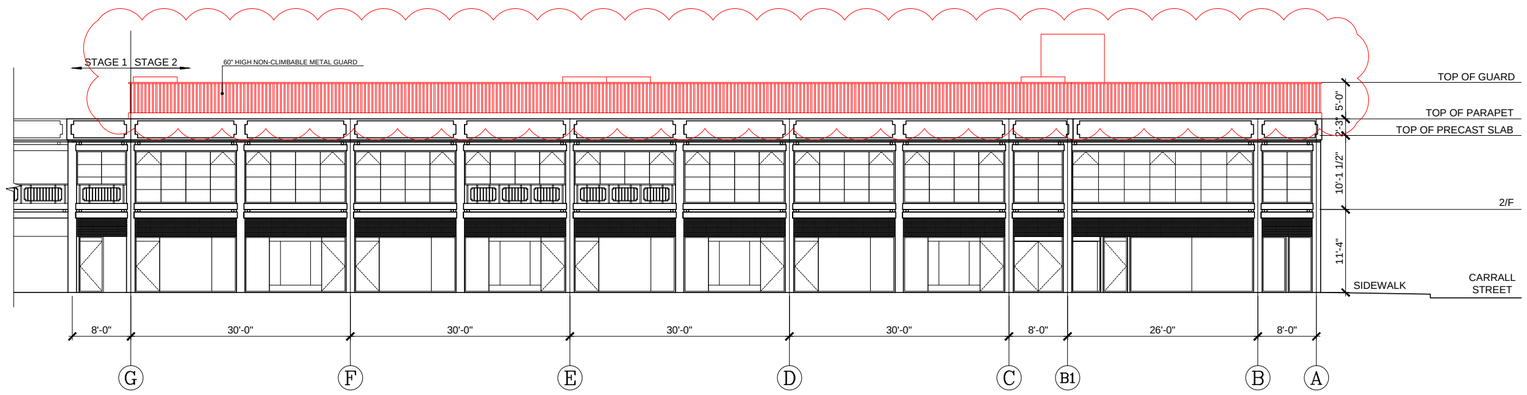


PROPOSED NORTH ELEVATION


1/16"=1'-0"

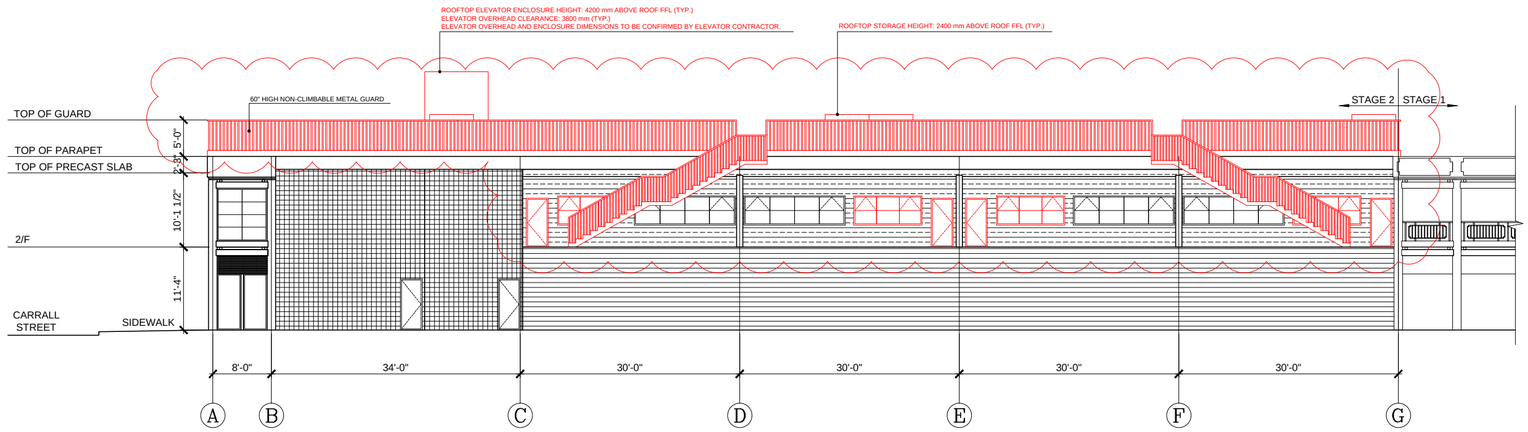

PROPOSED SOUTH ELEVATION


1/16"=1'-0"

NOTE: THE SOUTH ELEVATION WAS ORIGINALLY AN EXTERIOR WALL AND IS NOW INTERNAL DUE TO THE PHASED DEVELOPMENT OF THE BUILDING.

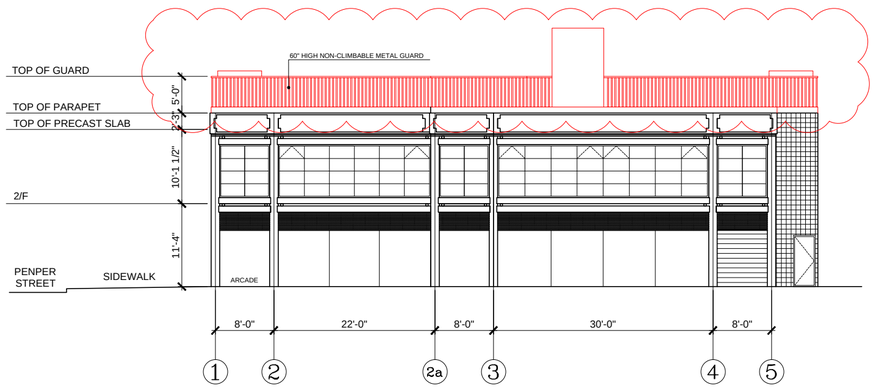

PROPOSED WEST ELEVATION

1/16"=1'-0"

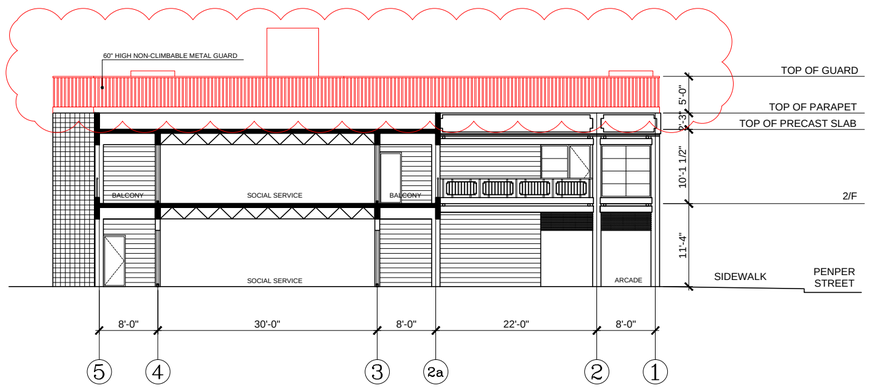

PROPOSED EAST ELEVATION

1/16"=1'-0"

NOTE:

1) ROOF REVISED AS OUTDOOR PLAY AREA WITH 60" HIGH PERIMETER GUARDRAIL.
2) ELEVATOR SHAFT EXTENDED ABOVE ROOF LEVEL.
3) ALL OTHER ELEVATIONS REMAIN UNCHANGED.

PROJECT:

RENOVATION

50 E Pender ST, Vancouver, BC

DRAWING:

PROPOSED ELEVATIONS

Rev.	Comment	Date
4.		
3.		
2.		
1.	DP	2026-10-22

DESIGNED BY: X. G

CHECKED BY: X. T

DATE: 2026-10-22

SHEET: A2-02