

NORTH ELEVATION

Scale: 1/8" = 1'-0"

ELEVATION KEY NOTES :

1. BRICK CLADDING
   INTERSTATE BRICK - ARCTIC WHITE
2. PRE-CAST CONCRETE CAP
   FINISH: CLEAR SEALED
3. METAL SIDING
   WESTFORM - TERRA COTTA
4. FIBRE-CEMENT SIDING - SMOOTH
   FINISH - PRE-FINISHED PAINT COLOUR TO MATCH BRICK
5. FIBRE-CEMENT PANEL - SMOOTH
   FINISH: PRE-FINISHED PAINT
6. DOUBLE GLAZED VINYL FRAMED WINDOW "CHARCOAL"
7. PRE-FINISHED STORE-FRONT WINDOWS
   FINISH: POWDER-COATING (CHARCOAL)
8. ARCHITECTURALLY FINISHED CONCRETE
   FINISH: CLEAR SEALED
9. FIBRE-CEMENT FASCIA - SMOOTH
   FINISH - PRE-FINISHED PAINT "CHARCOAL"
10. SAFETY GLASS GUARDRAIL WITH ALUM. FRAME
    FINISH - PRE-FINISHED PAINT
11. TEMPERED GLASS PANEL CANOPY WITH STEEL FRAME
    POWDER COATING "CHARCOAL"
12. SOFFIT - FIBRE CEMENT PANEL W/ VENT STRIP
    FINISH - PRE-FINISHED PAINT " "
13. ALUMINUM PLATE SUN SHADE
    FINISH - POWDER COATING "CHARCOAL"
14. INSULATED STEEL DOOR
    FINISH - PRE-FINISHED PAINT " "
15. SCUPPERS
    FINISH - TO MATCH EXTERIOR CLADDING COLOUR
16. METAL CAP FLASHING
    FINISH - PRE-FINISHED " "
17. ALUMINUM SECURITY GATE
    FINISH - POWDER COATING "BLACK "
18. PARGED CMU BLOCK

NO —	DATE —	ISSUE —

Copyright. All rights reserved.
Reproduction in whole or in part is prohibited.
This drawing as an instrument of service is the property of the architect and may not be used in any way without the written permission of this office.

YAMAMOTO
ARCHITECTURE
—
202 - 33 East 8th Avenue
Vancouver, BC V5T 1R5
T – 604 731 1127 F – 604 731 1327

PROJECT —

MIXED USE RENTAL APARTMENT
-
57 LAKEWOOD DRIVE
VANCOUVER, BC

REGISTERED ARCHITECT
BRITISH COLUMBIA

DRAWING TITLE —
ELEVATION NORTH

SCALE —	SHEET NO. — A301
DATE — 2026-10-14	
DRAWN — PR / MT	
CHECKED — YK	PROJ NO — 2413



ELEVATION KEY NOTES :

1. BRICK CLADDING
   INTERSTATE BRICK - ARCTIC WHITE
2. PRE-CAST CONCRETE CAP
   FINISH: CLEAR SEALED
3. METAL SIDING
   WESTFORM - TERRA COTTA
4. FIBRE-CEMENT SIDING - SMOOTH
   FINISH - PRE-FINISHED PAINT COLOUR TO MATCH BRICK
5. FIBRE-CEMENT PANEL - SMOOTH
   FINISH: PRE-FINISHED PAINT
6. DOUBLE GLAZED VINYL FRAMED WINDOW "CHARCOAL"
7. PRE-FINISHED STORE-FRONT WINDOWS
   FINISH: POWDER-COATING (CHARCOAL)
8. ARCHITECTURALLY FINISHED CONCRETE
   FINISH: CLEAR SEALED
9. FIBRE-CEMENT FASCIA - SMOOTH
   FINISH - PRE-FINISHED PAINT "CHARCOAL"
10. SAFETY GLASS GUARDRAIL WITH ALUM. FRAME
    FINISH - PRE-FINISHED PAINT
11. TEMPERED GLASS PANEL CANOPY WITH STEEL FRAME
    POWDER COATING "CHARCOAL"
12. SOFFIT - FIBRE CEMENT PANEL W/ VENT STRIP
    FINISH - PRE-FINISHED PAINT " "
13. ALUMINUM PLATE SUN SHADE
    FINISH - POWDER COATING "CHARCOAL"
14. INSULATED STEEL DOOR
    FINISH - PRE-FINISHED PAINT " "
15. SCUPPERS
    FINISH - TO MATCH EXTERIOR CLADDING COLOUR
16. METAL CAP FLASHING
    FINISH - PRE-FINISHED " "
17. ALUMINUM SECURITY GATE
    FINISH - POWDER COATING "BLACK "
18. PARGED CMU BLOCK

EAST ELEVATION

Scale: 1/8" = 1'-0"

NO —	DATE —	ISSUE —

Copyright. All rights reserved.
Reproduction in whole or in part is prohibited.
This drawing as an instrument of service is the property of the architect and may not be used in any way without the written permission of this office.

YAMAMOTO ARCHITECTURE
—
202 - 33 East 8th Avenue
Vancouver, BC V5T 1R5
T – 604 731 1127 F – 604 731 1327

PROJECT —

MIXED USE RENTAL APARTMENT
-
57 LAKEWOOD DRIVE
VANCOUVER, BC

REGISTERED ARCHITECT
BRITISH COLUMBIA

DRAWING TITLE —
ELEVATION EAST

SCALE —	SHEET NO. — A302
DATE — 2026-10-14	
DRAWN — PR / MT	
CHECKED — YK	PROJ NO — 2413



SOUTH ELEVATION
Scale: 1/8" = 1'-0"

ELEVATION KEY NOTES :

1. BRICK CLADDING
   INTERSTATE BRICK - ARCTIC WHITE
2. PRE-CAST CONCRETE CAP
   FINISH: CLEAR SEALED
3. METAL SIDING
   WESTFORM - TERRA COTTA
4. FIBRE-CEMENT SIDING - SMOOTH
   FINISH - PRE-FINISHED PAINT COLOUR TO MATCH BRICK
5. FIBRE-CEMENT PANEL - SMOOTH
   FINISH: PRE-FINISHED PAINT
6. DOUBLE GLAZED VINYL FRAMED WINDOW "CHARCOAL"
7. PRE-FINISHED STORE-FRONT WINDOWS
   FINISH: POWDER-COATING (CHARCOAL)
8. ARCHITECTURALLY FINISHED CONCRETE
   FINISH: CLEAR SEALED
9. FIBRE-CEMENT FASCIA - SMOOTH
   FINISH - PRE-FINISHED PAINT "CHARCOAL"
10. SAFETY GLASS GUARDRAIL WITH ALUM. FRAME
    FINISH - PRE-FINISHED PAINT
11. TEMPERED GLASS PANEL CANOPY WITH STEEL FRAME
    POWDER COATING "CHARCOAL"
12. SOFFIT - FIBRE CEMENT PANEL W/ VENT STRIP
    FINISH - PRE-FINISHED PAINT " "
13. ALUMINUM PLATE SUN SHADE
    FINISH - POWDER COATING "CHARCOAL"
14. INSULATED STEEL DOOR
    FINISH - PRE-FINISHED PAINT " "
15. SCUPPERS
    FINISH - TO MATCH EXTERIOR CLADDING COLOUR
16. METAL CAP FLASHING
    FINISH - PRE-FINISHED " "
17. ALUMINUM SECURITY GATE
    FINISH - POWDER COATING "BLACK "
18. PARGED CMU BLOCK

NO —	DATE —	ISSUE —

Copyright. All rights reserved.
Reproduction in whole or in part is prohibited.
This drawing as an instrument of service is the property of the architect and may not be used in any way without the written permission of this office.

YAMAMOTO
ARCHITECTURE
—
202 - 33 East 8th Avenue
Vancouver, BC V5T 1R5
T – 604 731 1127 F – 604 731 1327

PROJECT —
MIXED USE RENTAL APARTMENT
-
57 LAKEWOOD DRIVE
VANCOUVER, BC

REGISTERED ARCHITECT PROVINCE OF BRITISH COLUMBIA

DRAWING TITLE —
ELEVATION SOUTH

SCALE —	SHEET NO. — A303
DATE — 2026-10-14	
DRAWN — PR / MT	
CHECKED — YK	PROJ NO — 2413

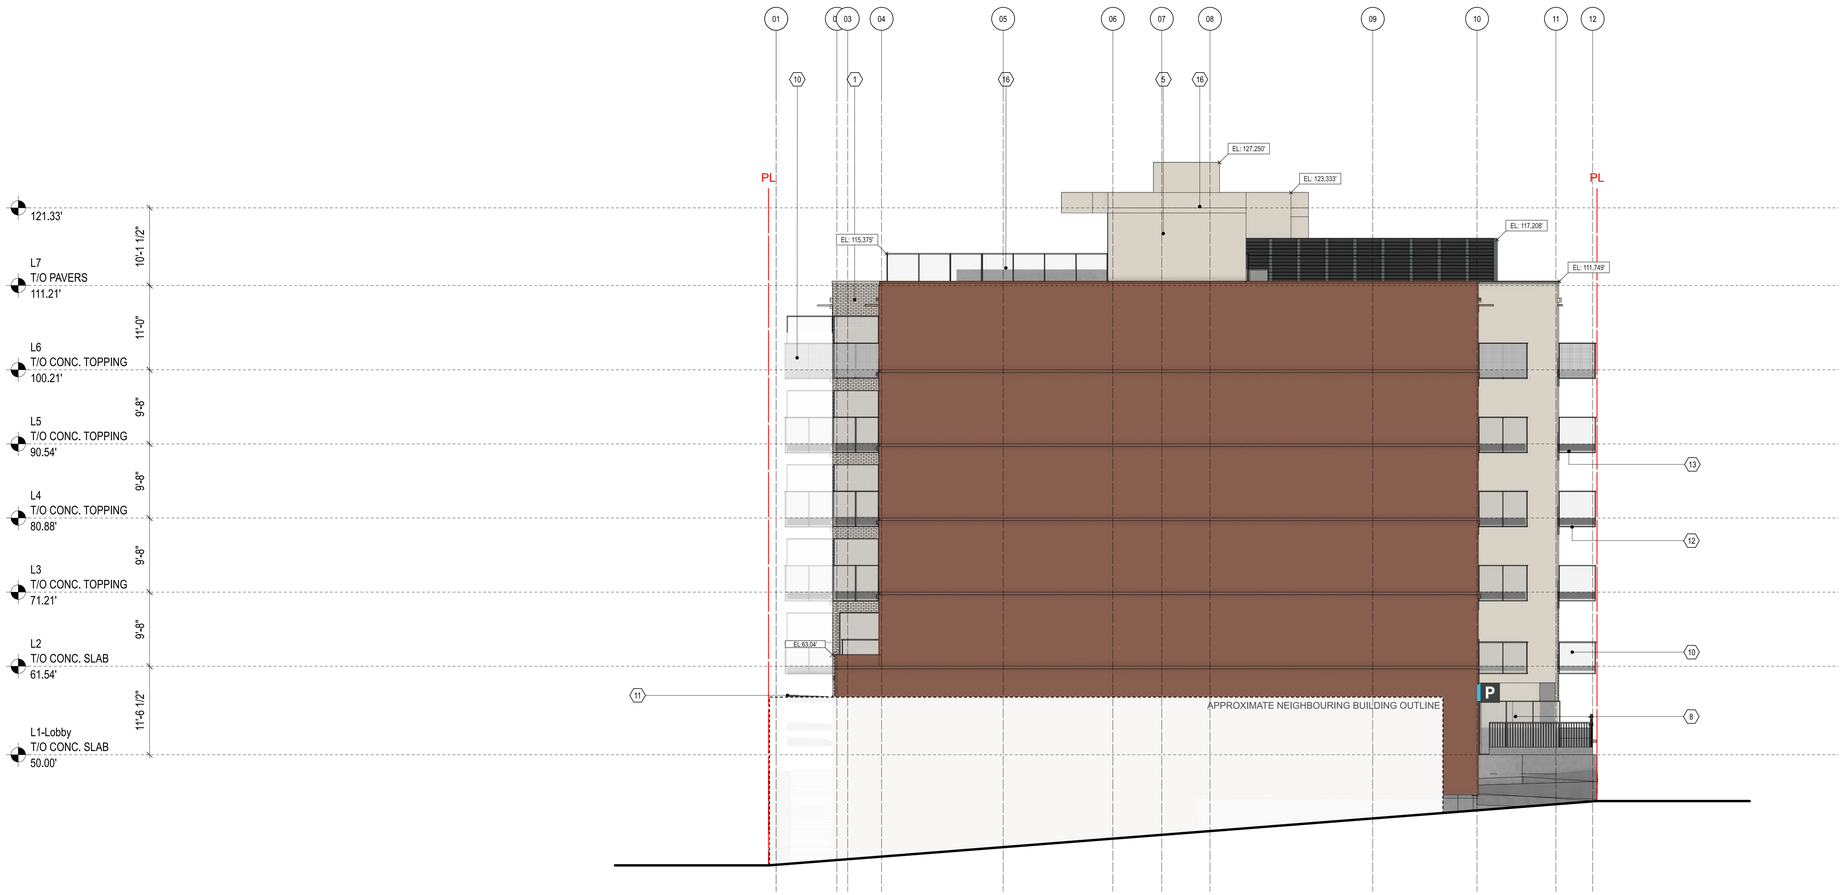

ELEVATION KEY NOTES :

1. BRICK CLADDING
   INTERSTATE BRICK - ARCTIC WHITE
2. PRE-CAST CONCRETE CAP
   FINISH: CLEAR SEALED
3. METAL SIDING
   WESTFORM - TERRA COTTA
4. FIBRE-CEMENT SIDING - SMOOTH
   FINISH - PRE-FINISHED PAINT COLOUR TO MATCH BRICK
5. FIBRE-CEMENT PANEL - SMOOTH
   FINISH: PRE-FINISHED PAINT
6. DOUBLE GLAZED VINYL FRAMED WINDOW "CHARCOAL"
7. PRE-FINISHED STORE-FRONT WINDOWS
   FINISH: POWDER-COATING (CHARCOAL)
8. ARCHITECTURALLY FINISHED CONCRETE
   FINISH: CLEAR SEALED
9. FIBRE-CEMENT FASCIA - SMOOTH
   FINISH - PRE-FINISHED PAINT "CHARCOAL"
10. SAFETY GLASS GUARDRAIL WITH ALUM. FRAME
    FINISH - PRE-FINISHED PAINT
11. TEMPERED GLASS PANEL CANOPY WITH STEEL FRAME
    POWDER COATING "CHARCOAL"
12. SOFFIT - FIBRE CEMENT PANEL W/ VENT STRIP
    FINISH - PRE-FINISHED PAINT " "
13. ALUMINUM PLATE SUN SHADE
    FINISH - POWDER COATING "CHARCOAL"
14. INSULATED STEEL DOOR
    FINISH - PRE-FINISHED PAINT " "
15. SCUPPERS
    FINISH - TO MATCH EXTERIOR CLADDING COLOUR
16. METAL CAP FLASHING
    FINISH - PRE-FINISHED " "
17. ALUMINUM SECURITY GATE
    FINISH - POWDER COATING "BLACK "
18. PARGED CMU BLOCK

WEST ELEVATION

Scale: 1/8" = 1'-0"

NO —	DATE —	ISSUE —

Copyright. All rights reserved.
Reproduction in whole or in part is prohibited.
This drawing as an instrument of service is the property of the architect and may not be used in any way without the written permission of this office.

YAMAMOTO
ARCHITECTURE
–

202 - 33 East 8th Avenue
Vancouver, BC V5T 1R5
T – 604 731 1127 F – 604 731 1327

PROJECT —

MIXED USE RENTAL APARTMENT
-
57 LAKEWOOD DRIVE
VANCOUVER, BC

REGISTERED ARCHITECT PROVINCE OF BRITISH COLUMBIA

DRAWING TITLE —

ELEVATION WEST

SCALE —	SHEET NO. —
DATE — 2026-10-14	A304
DRAWN — PR / MT	
CHECKED — YK	PROJ NO — 2413