



1 WEST ELEVATION
3/8" = 1'-0"


NO CHANGES TO EXTERIOR DOORS AND WINDOWS

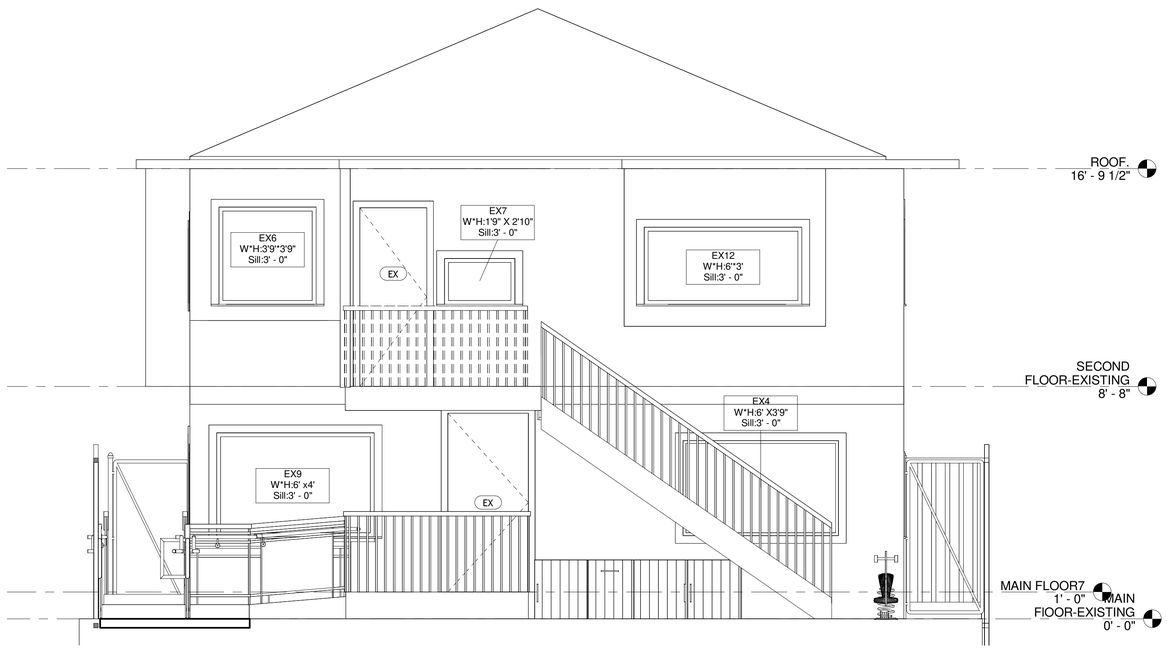

2 EAST ELEVATION
3/8" = 1'-0"


ROOM SCHEDULE		
ROOM NAME	AREA	LEVEL
Accessible Washroom	4.29 m²	MAIN FLOOR - EXISTING PLAN
NAP ROOM	12.58 m²	MAIN FLOOR - EXISTING PLAN
ACTIVITY AREA	29.71 m²	MAIN FLOOR - EXISTING PLAN
KITCHEN	7.86 m²	MAIN FLOOR - EXISTING PLAN
ENTRANCE	8.54 m²	MAIN FLOOR - EXISTING PLAN
LAUNDRY/ STAFF WASHROOM	4.03 m²	MAIN FLOOR - EXISTING PLAN
ART STORAGE	1.09 m²	MAIN FLOOR - EXISTING PLAN
ADMIN	8.54 m²	MAIN FIOOR-EXISTING
CHILDREN WC	3.53 m²	SECOND FLOOR-EXISTING
STAFF WC	2.27 m²	SECOND FLOOR-EXISTING
KITCHEN	3.74 m²	SECOND FLOOR-EXISTING
STORAGE	7.51 m²	SECOND FLOOR-EXISTING
ACTIVITY AREA	43.53 m²	SECOND FLOOR-EXISTING
STORAGE	0.38 m²	SECOND FLOOR-EXISTING
STAFF OFFICE	7.53 m²	SECOND FLOOR-EXISTING
STORAGE FOR TOYS	0.38 m²	SECOND FLOOR-EXISTING
ART STORAGE	0.62 m²	SECOND FLOOR-EXISTING

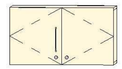

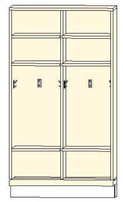

CUBBY PERSPECTIVE

Window Schedule			
Type Mark	Rough Opening		Sill Height
	Width	Height	
IN-01	3' - 0"	4' - 0"	3' - 0"

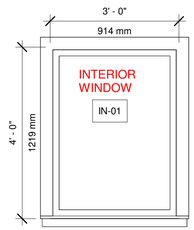

COPYRIGHT RESTRICTION

THIS DESIGN & DRAWING IS AND AT ALL TIMES REMAIN THE EXCLUSIVE PROPERTY OF CONTOURA ARCHITECTURE LTD. AND CANNOT BE USED WITHOUT THE CONSENT OF CONTOURA ARCHITECTURE LTD.

No.	Description	Date
1	ISSUED TO VCH	24/03/2026
2	REPLY TO VCH COMMENTS - R1	26/03/2026
3	REPLY TO VCH COMMENTS - R2	27/03/2026
4	REPLY TO VCH COMMENTS - R3	24/04/2026
5	REPLY TO VCH COMMENTS - R4	18/06/2026
6	REPLY TO VCH COMMENTS - R5	04/08/2026
7	REPLY TO VCH	28/08/2026
8	ISSUED FOR DP	04/09/2026
9	REPLY TO CITY COMMENTS	16/10/2026

	ISSUED	DATE
	Issued	

CONSULTANT



2026-10-16

CONTOURA
ARCHITECTURE LTD
900-1200 W 73RD AVE. VANCOUVER. BC. V6P 6G5

PROJECT

Childcare Facility- Development Permit

7788 Prince Albert St, Vancouver, BC

PROJECT ADDRES

7788 Prince Albert St, Vancouver, BC V5X 3Z6

SHEET TITLE

ELEVATIONS&SCHEDULES

DRAWN BY	PM
CHECKED BY	VC
DATE	02/12/2024
SCALE	As indicated
PROJECT NO.	226-002

A5