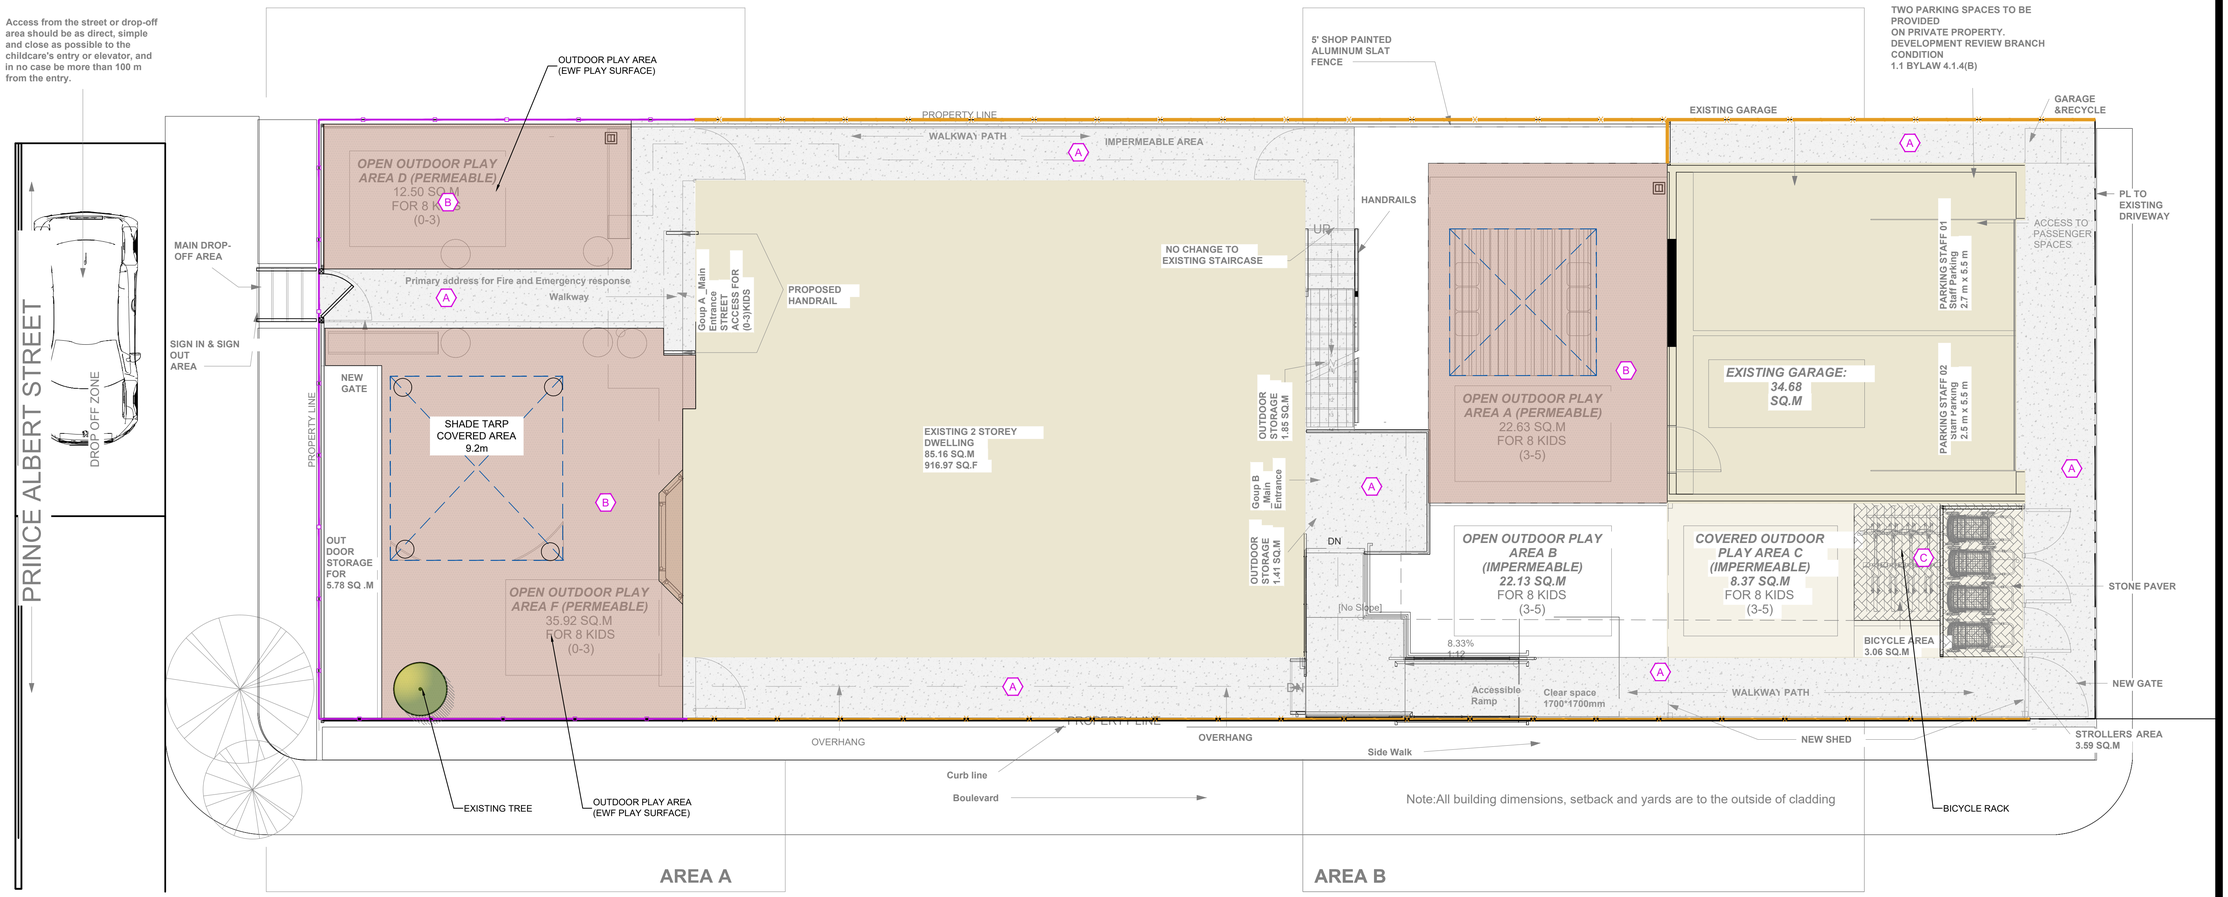


NOTE: SITE FURNISHINGS BY OWNER

TOTAL PERMEABLE AREAS: 75.18m²
AREA A: 52.55m²
AREA B: 22.63m²

MATERIAL LEGEND

A		CONCRETE
B		ENGINEERED WOOD FIBER (EWF)
C		CONCRETE UNIT PAVERS
D		SOD LAWN
E		ARTIFICIAL TURF

0 1 3 5 10 20ft.

©Copyright reserved. This drawing and design is the property of PMG Landscape Architects and may not be reproduced or used for other projects without their permission.

pmg LANDSCAPE ARCHITECTS
Suite C100 - 4185 Still Creek Drive
Burnaby, British Columbia, V5C 6G9
p: 604 294-0011 ; f: 604 294-0022

SEAL:

BRITISH COLUMBIA SOCIETY OF LANDSCAPE ARCHITECTS
REGISTERED MEMBER
Yiwen Ruan
643

NOT FOR CONSTRUCTION

NO.	DATE	REVISION DESCRIPTION	DR.
1	26.OCT.20	ISSUED FOR DP	AR

CLIENT:

UMMI EARLY LEARNING LTD.

PROJECT:

CHILDCARE FACILITY

7788 PRINCE ALBERT ST. VANCOUVER, BC

DRAWING TITLE:

PROPOSED LANDSCAPE PLAN

DATE: 26.OCT.19
SCALE: 1/4" = 1'-0"
DRAWN: AR
DESIGN: YR
CHK'D: YR

DRAWING NUMBER: **L2**

OF 2

PMG PROJECT NUMBER: **26-130**

26130-1.ZIP