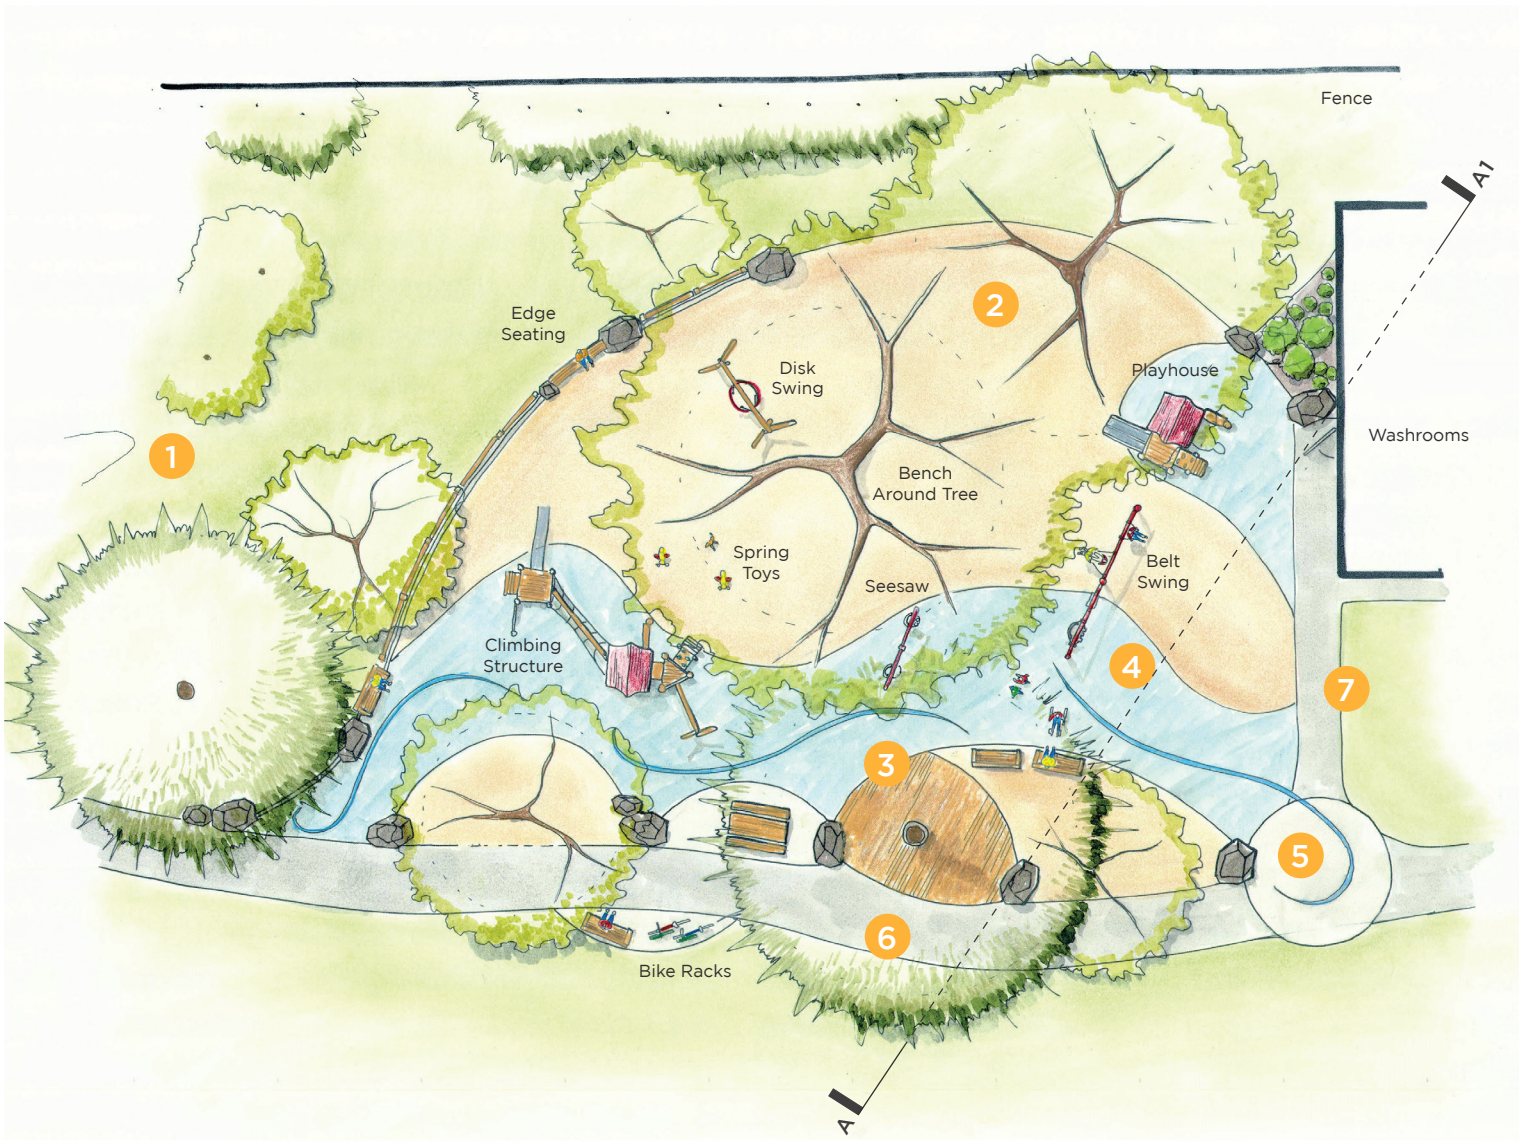
# DESIGN CONCEPT A: SOUTH

N

## LEGEND

1. Restoration area
2. Wood chip surface
3. Wood decking
4. Resilient rubber surface
5. Story of water in plaza
6. Existing asphalt path
7. New aligned asphalt path




PLAN VIEW




SECTION VIEW

## PRELIMINARY DESIGN

The playground would remain in current location close to washrooms. Playground footprint will be reduced to minimize impact to existing tree roots while replacing equipment and seating.

**Benefits**
- Close to washrooms
- Shaded location in the summer
- Maintains all three tennis courts

**Trade-Offs**
- Smaller playground due to proximity to trees
- Less opportunity to be in sun on cooler days

## INSPIRATION


Springer Toys


Custom Playhouse


Seesaw for 2


Climber with Rope Bridge


Two Seat Swing


Disk Swing

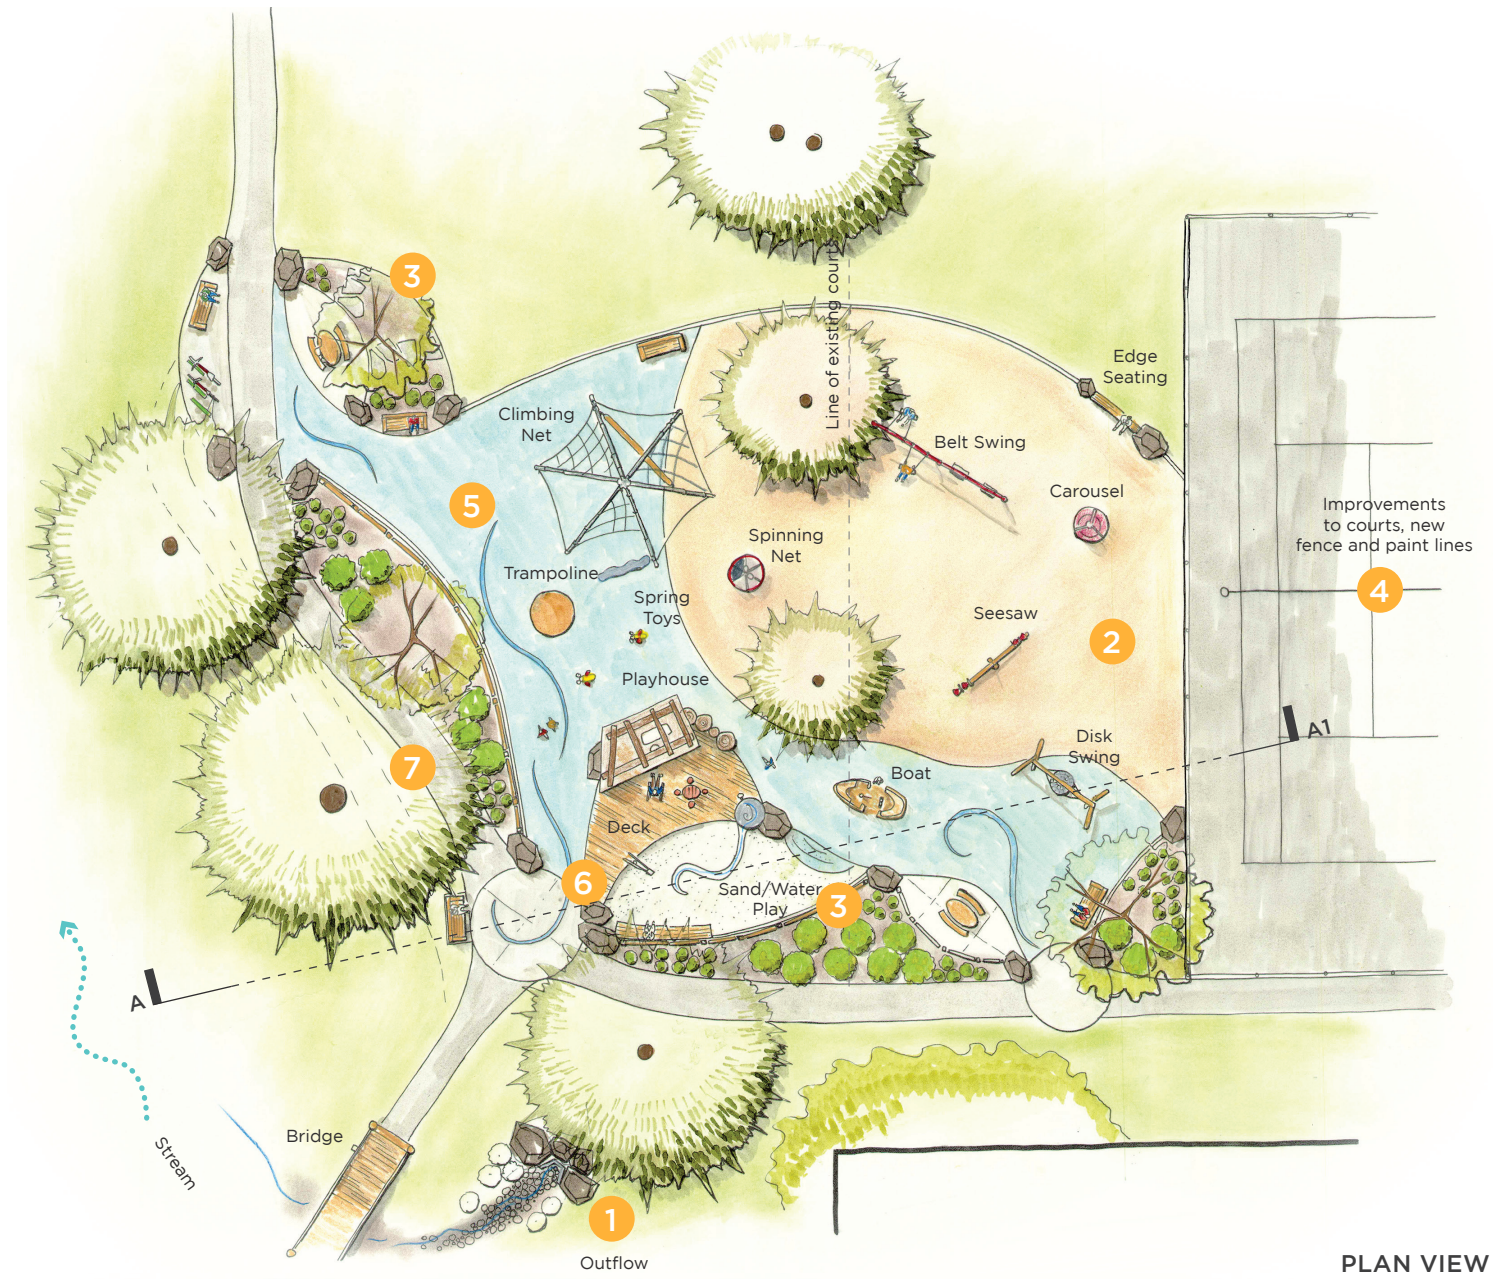

Chill Spinner


Edge Seating

# DESIGN CONCEPT B: NORTH

## LEGEND

1. Future creek daylighting
2. Wood chip surface
3. Planting bed
4. Tennis courts
5. Resilient rubber surfacing
6. Story of water in plaza
7. New aligned asphalt path







## PRELIMINARY DESIGN

Playground would be located beside the existing tennis courts. One court would be removed to create a larger play area and more welcoming park entrance. The remaining two courts would be improved with new fencing and paint lines. Existing playground removed and new picnic tables installed near fieldhouse.

**Benefits**

- Improved park entrance from Macdonald St and integrates with future creek daylighting
- Mix of sun and shade
- Larger play area with more variety and challenging equipment

**Trade-Offs**

- Further from washrooms
- Three to two tennis courts, but with improved conditions

## INSPIRATION



Sand play area



Boat



Custom Playhouse



Carousel



Climbing Net



Disk swing



In ground trampoline



Spinning net