LEGAL DESCRIPTION: LOTS 8,9 & 10, BLOCK 12, D.L. 2027, PLAN 3269
CIVIC ADDRESS: 5650, 5670, 5690 BLENHEIM STREET, VANCOUVER BC
SITE AREA: 3187.5 SQ.M

DUNDAS ST

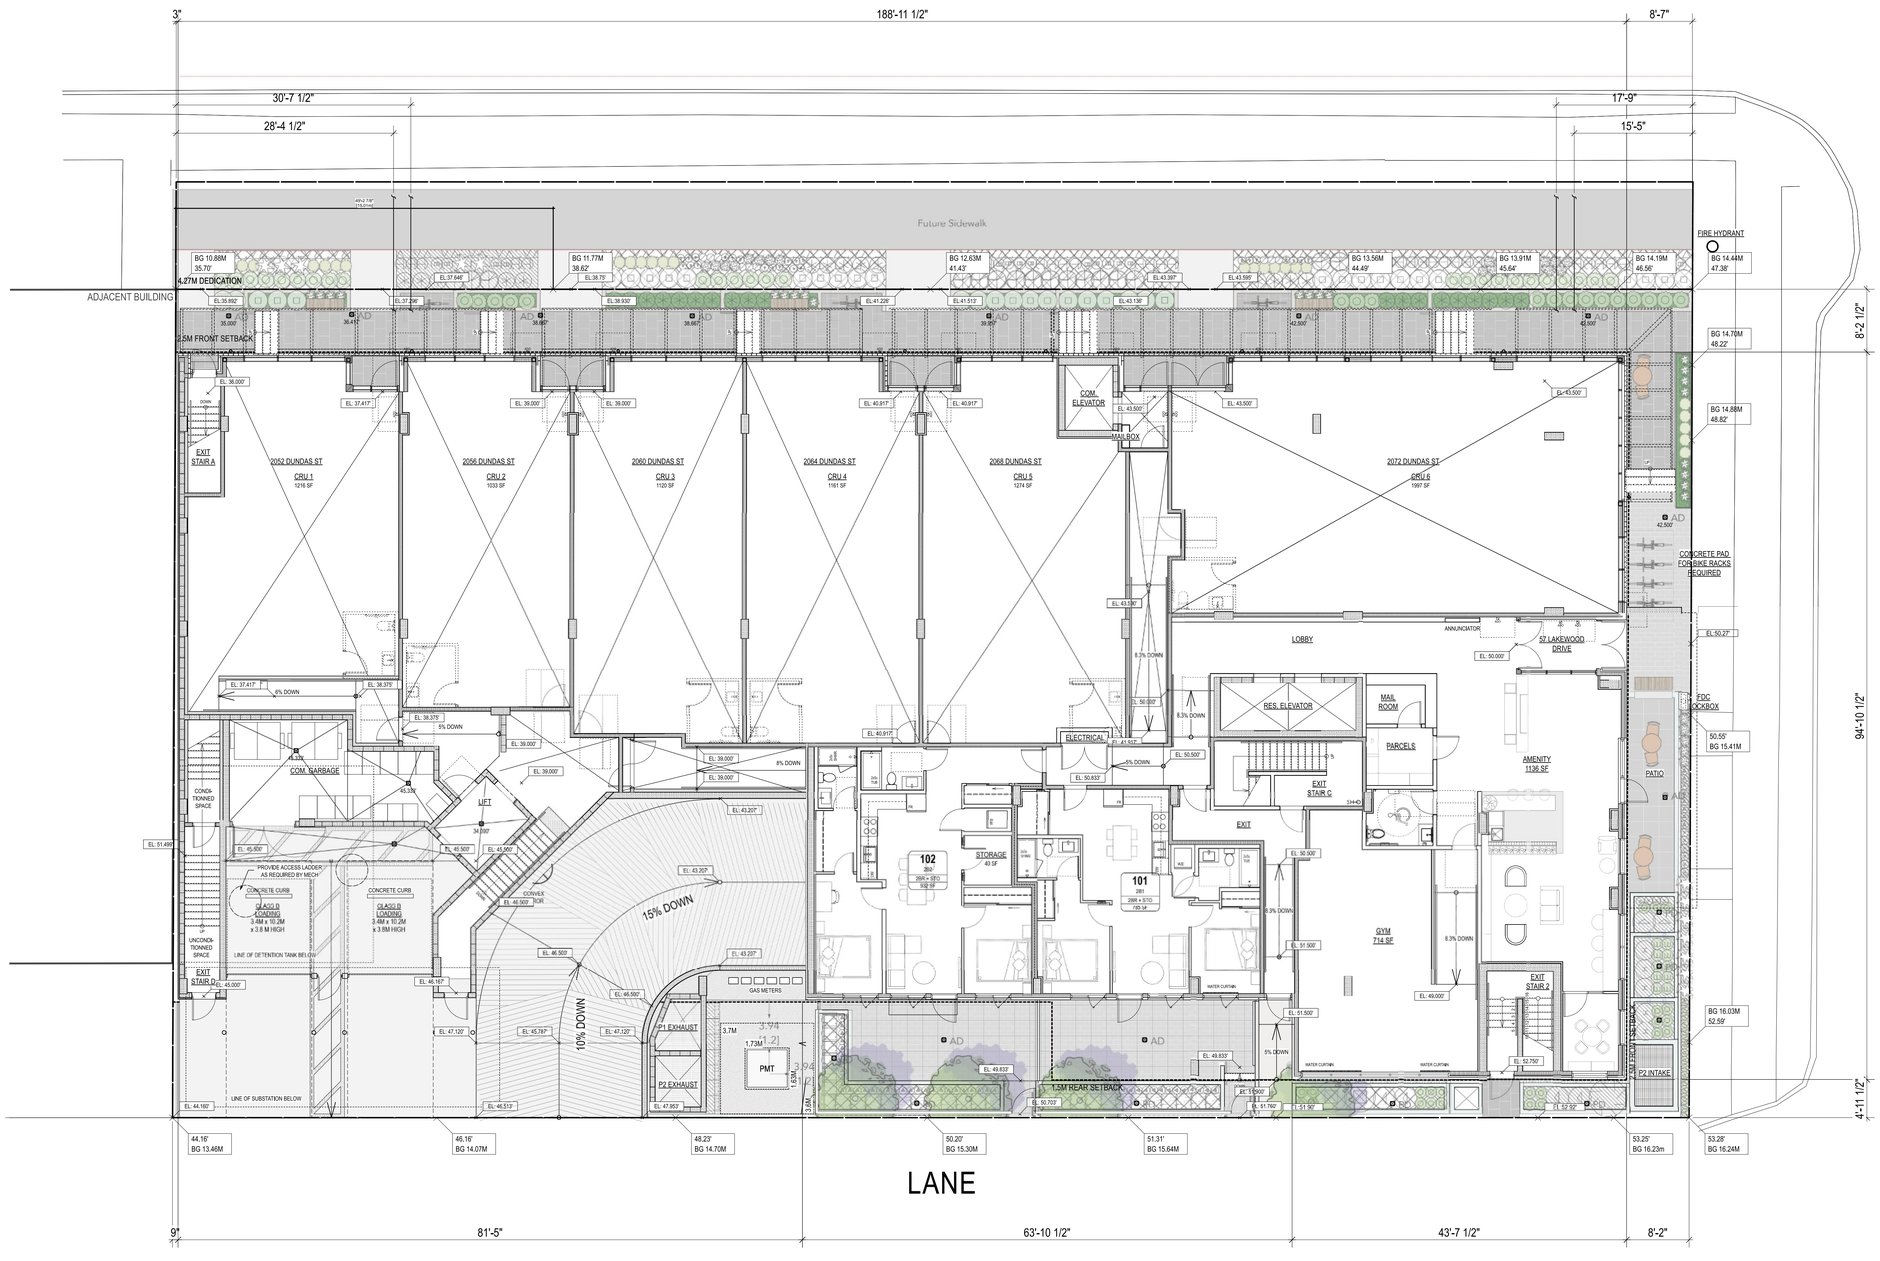

SITE PLAN
Scale: 1/8" = 1'-0"

NO —	DATE —	ISSUE —

Copyright. All rights reserved.
Reproduction in whole or in part is prohibited.
This drawing as an instrument of service is the property of the architect and may not be used in any way without the written permission of this office.

YAMAMOTO ARCHITECTURE
—
202 - 33 East 8th Avenue
Vancouver, BC V5T 1R5
T – 604 731 1127 F – 604 731 1327

PROJECT —

MIXED USE RENTAL APARTMENT
-
57 LAKEWOOD DRIVE
VANCOUVER, BC

REGISTERED ARCHITECT YUKIO YAMAMOTO BRITISH COLUMBIA

DRAWING TITLE —
SITE PLAN

SCALE —	SHEET NO. —
DATE — 2026-10-14	A002
DRAWN — PR / MT	
CHECKED — YK	PROJ NO — 2413