
Davie Village: Bute St to Thurlow St

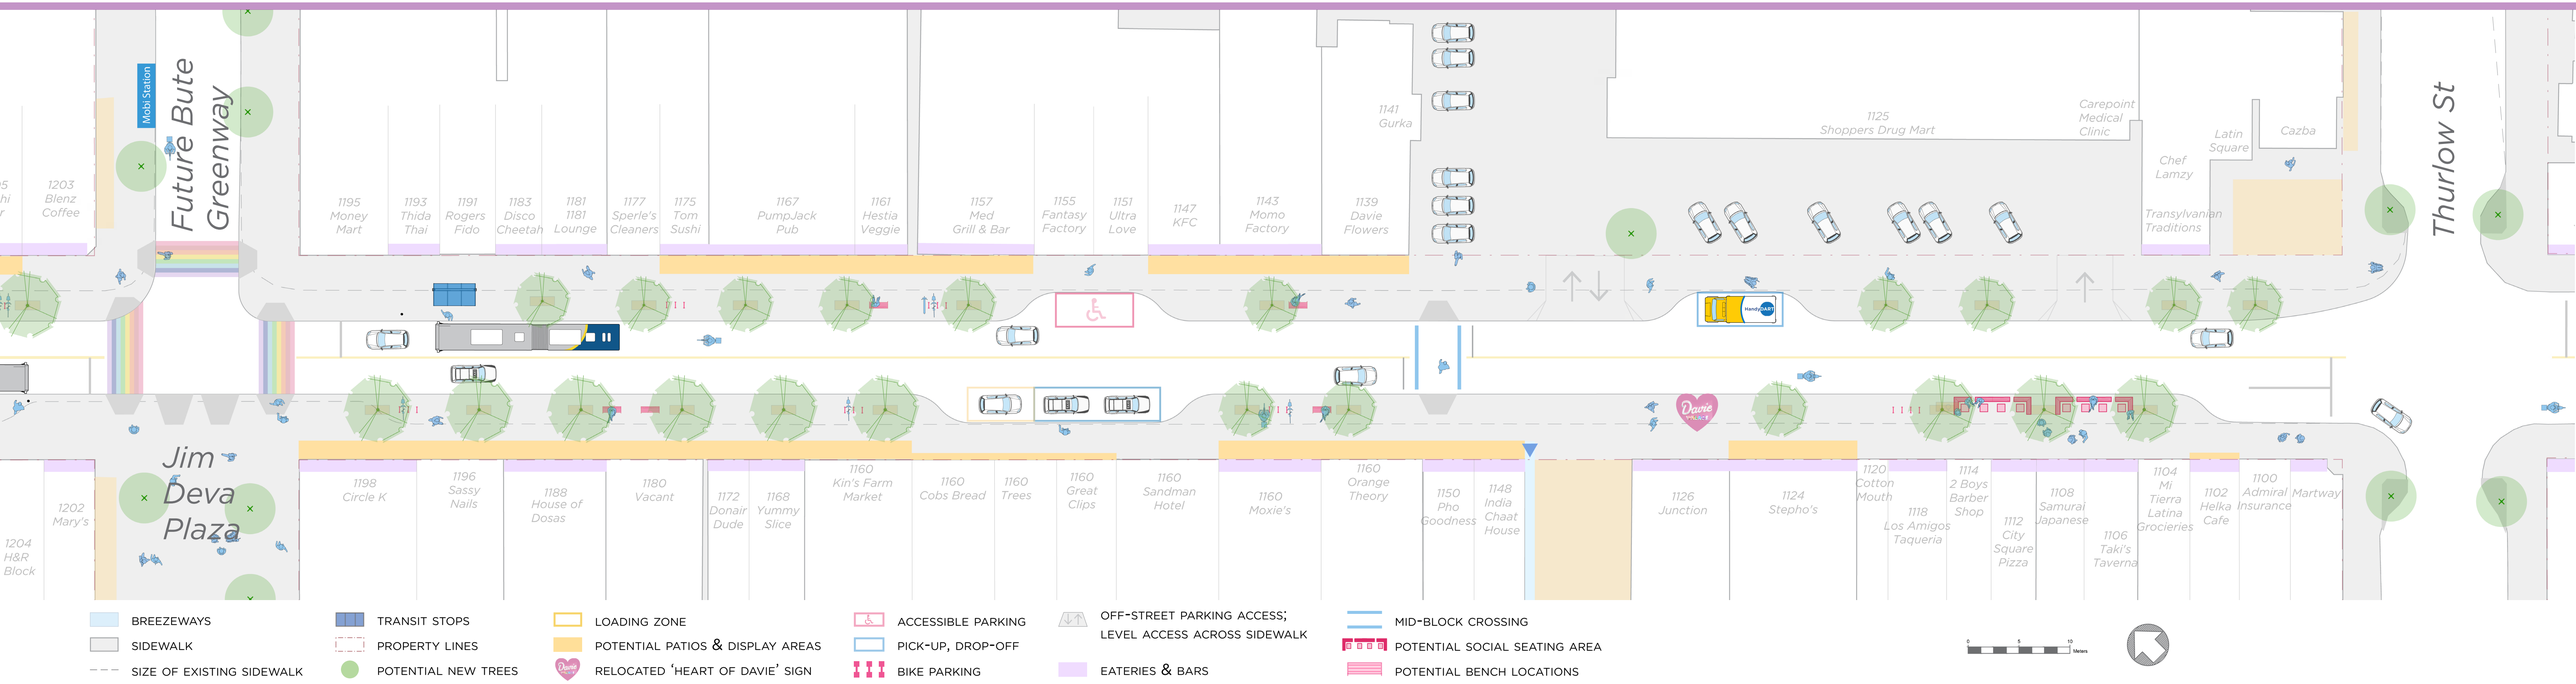

This proposed design aims to...

Provide more space to stroll

Wider sidewalks: Increased from 1.8m up to 2.8m (or more), so we can all walk together side by side.

Safer crossing mid-block: So people don't need to walk as far to cross the street and reach their destination.

Supporting pedestrians with different levels of mobility: Level sidewalks and benches to stop and rest. Passenger zone parking allowing HandyDART to stop by Carepoint Medical.

Support local businesses

Space for more patios: Outdoor patio space in front of business doorsteps.

More comfortable shopping: Space outside stores to display goods, without blocking walking space.

Pick-up and drop-off zones outside grocery stores and the Sandman Suites Hotel.


Make Davie welcoming & vibrant

Heart of Davie sign relocated for visibility: Recognizing the community's work to advance 2SLGBTQ+ visibility and rights.

Exploring a social seating area to replace the existing public parklet.

Support future tree health: More root space for healthier trees in future. Rainwater collection under the sidewalk.

Davie Street could look like...

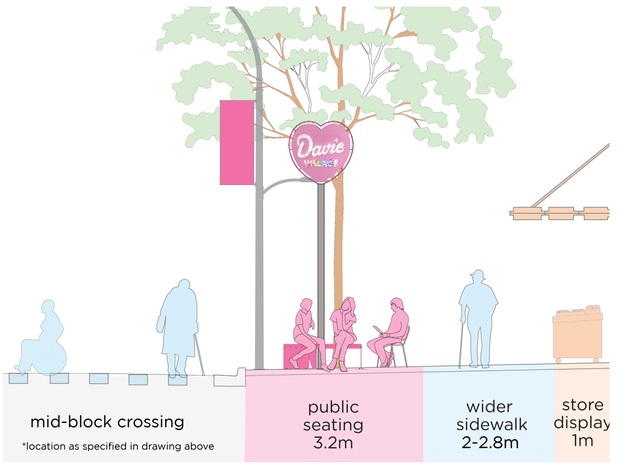

Davie Village: Space for people

CITY OF VANCOUVER